ISO A1 594mm x 841mm
Project Management Initials: **Designer:** KIERAN CULLETON **Checked:** ROSS LOUGHNANE **Approved:** ED FRAMPTON
Last saved by: SANGHERAB(2022-10-05) Last Plotted: 2022-10-05
Filename: C:\USERS\SANGHERAB\AECOM\ADAMSTOWN BLOCK 3 - GENERAL\900_CAD_GIS\906_LA\01_SHEETS\COMPLIANCE SUBMISSION\ADB3-ACM-00-ZZ-DR-LA-1002_OWNERSHIP.DWG

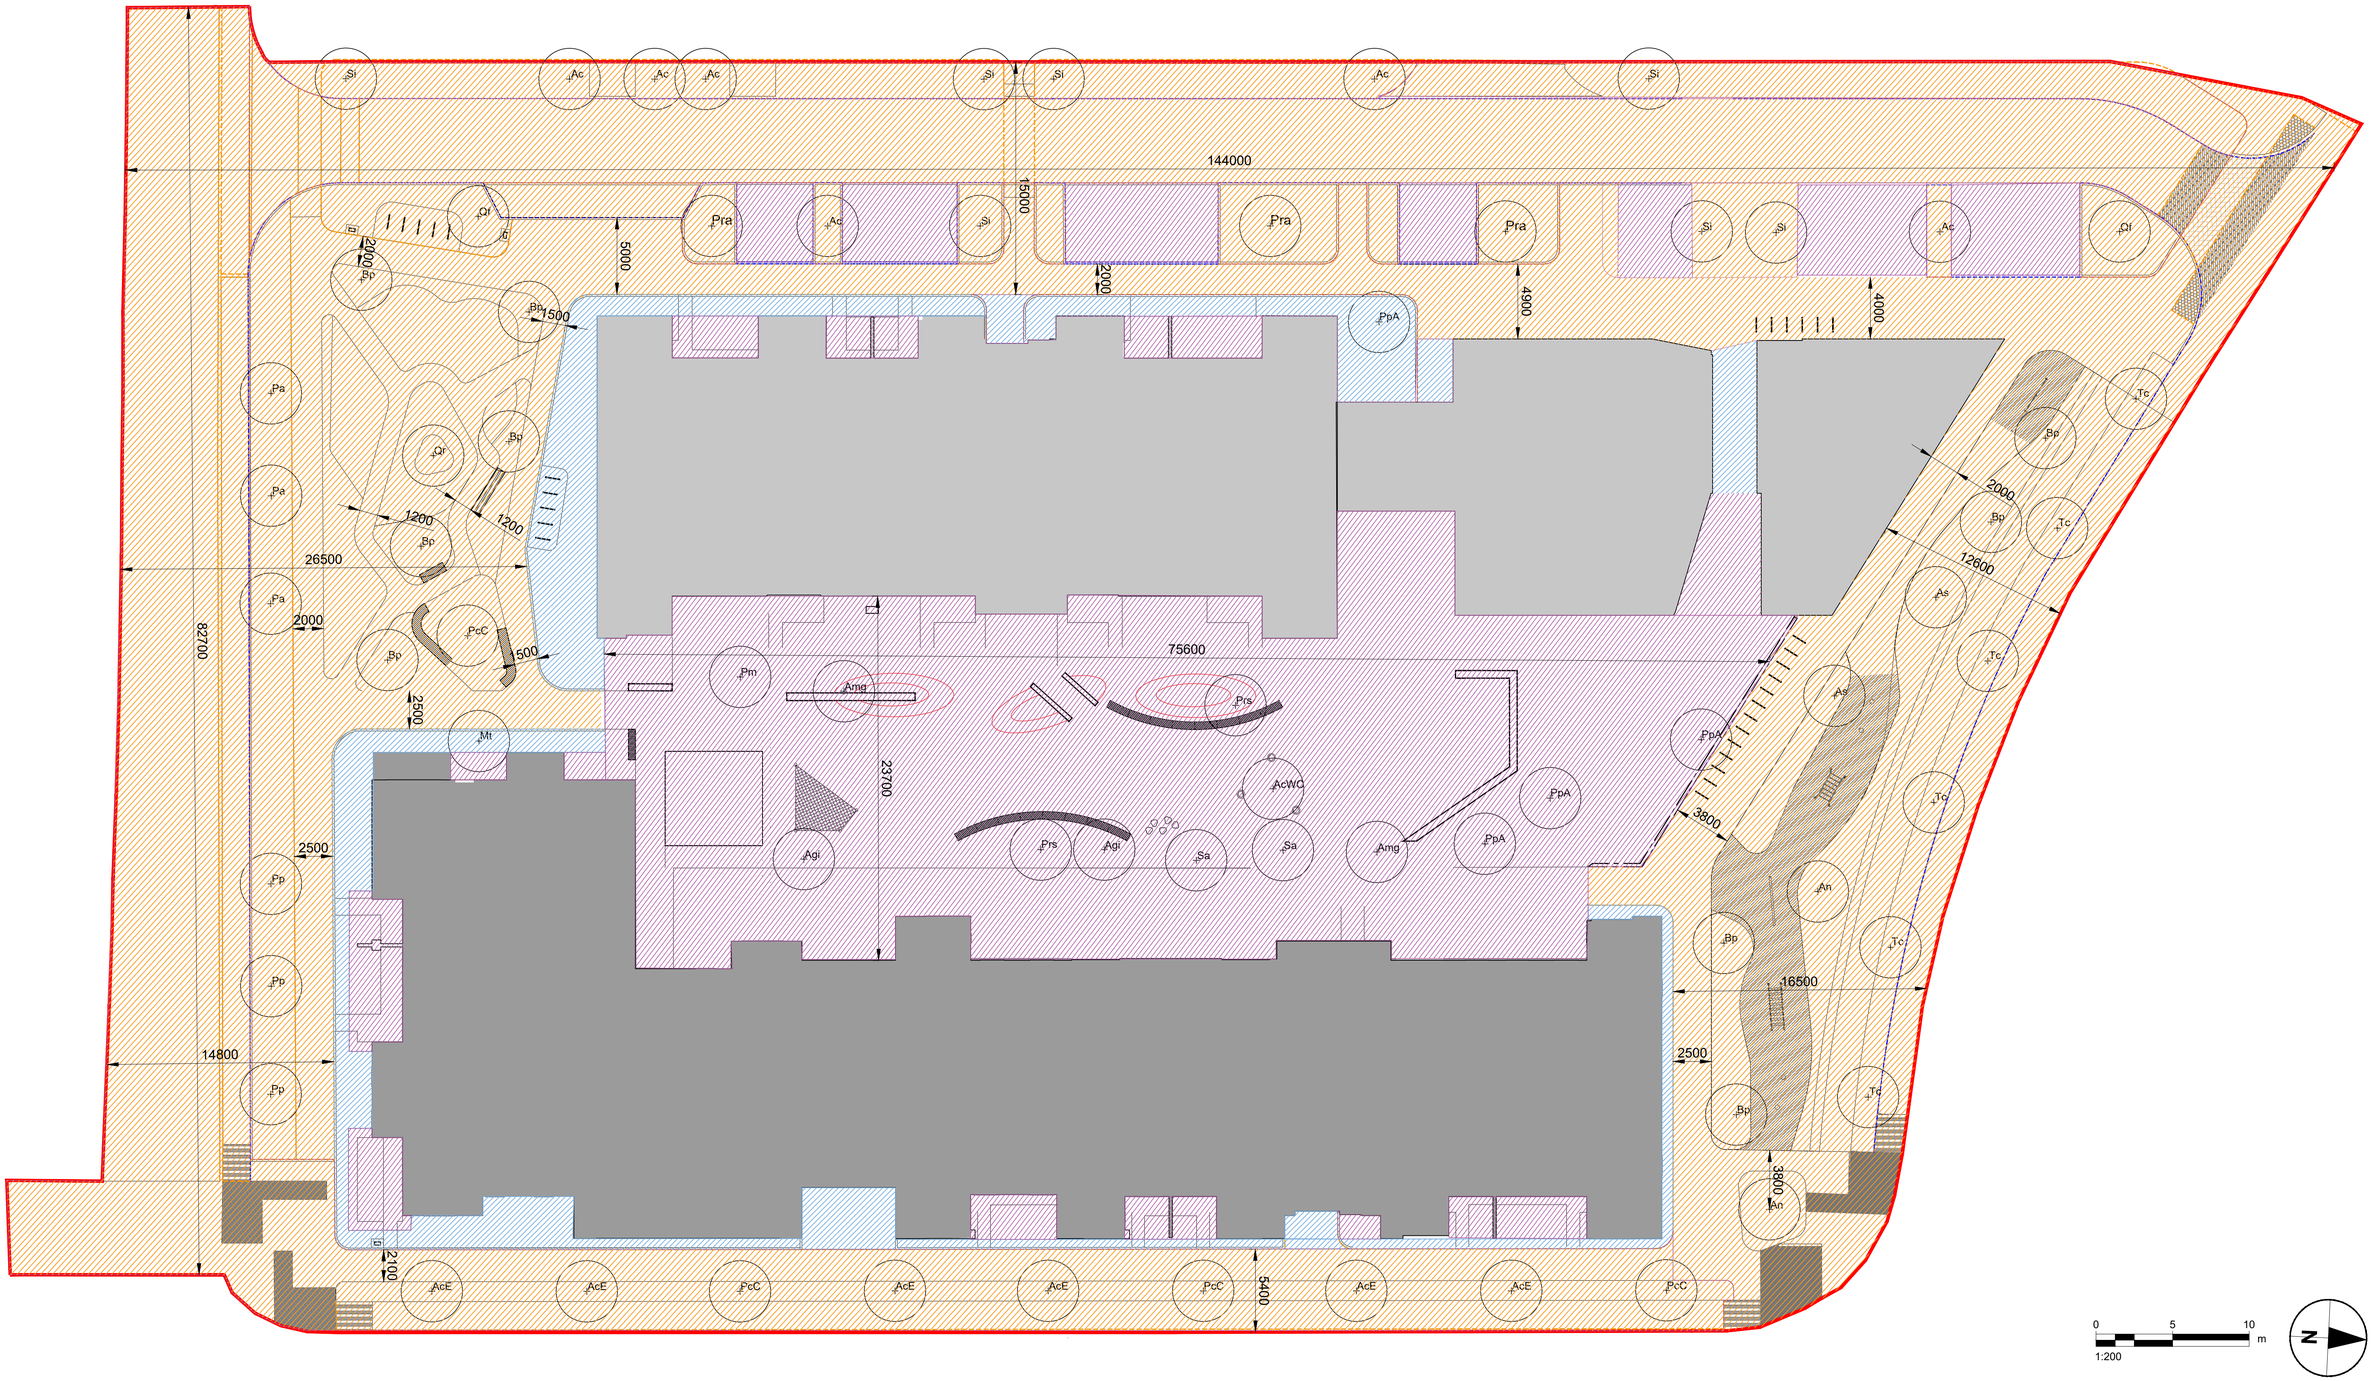

This drawing has been prepared for the use of AECOM's client. It may not be used, modified, reproduced or relied upon by third parties, except as agreed by AECOM or as required by law. AECOM accepts no responsibility, and denies any liability whatsoever, to any party that uses or relies on this drawing without AECOM's express written consent. Do not scale this document. All measurements must be obtained from the stated dimensions.

PROJECT

ADAMSTOWN DISTRICT CENTRE, BLOCK G.

Adamstown,
Co. Dublin

CLIENT

QUINTAIN DEVELOPMENTS IRELAND LTD

CONSULTANT

AECOM Ireland Limited
24 Lower Hatch Street
Dublin 2, D02 TY88
01 676 3671 tel
www.aecom.com/ie

NOTES

This drawing is to be read in conjunction with drawings; LA-1000 series, LA-2000 series, LA-3000 series, LA-4000 series and LA-7000 series and Specification. Refer to Sheet 1000 for General Notes.

KEY

- PUBLIC REALM AREAS - TAKEN IN CHARGE
- PUBLIC REALM AREAS - NOT TAKEN IN CHARGE
- COMMUNAL AND PRIVATE AREAS - NOT TAKEN IN CHARGE
- PLANNING APPLICATION BOUNDARY

ISSUE/REVISION

I/R	DATE	DESCRIPTION
A	04/10/2022	FOR CONDITION 12(A)(i) & 3a(ii)

AECOM

PROJECT NUMBER

60672002

SHEET TITLE

GENERAL ARRANGEMENT PLAN
TAKING IN CHARGE PLAN

SHEET NUMBER

ADB3-ACM-00-ZZ-DR-LA-1002

Printed on ___% Post-Consumer Recycled Content Paper