ALL CONSTRUCTION METHODS, MATERIALS, SERVICES & INSTALLATIONS TO BE IN ACCORDANCE WITH ALL IRISH BUILDING REGULATIONS AND CODES OF PRACTICE AT THE TIME OF CONSTRUCTION, ALL SUB-CONTRACTORS ARE ULTIMATELY RESPONSIBLE FOR ENSURING COMPLIANCE WITH REGULATIONS WITHIN THEIR OWN TRADE. NO DIMENSIONS TO BE SCALED, ALL DIMENSIONS TO BE CHECKED ON SITE PRIOR TO CONSTRUCTION, IF IN DOUBT ASK !

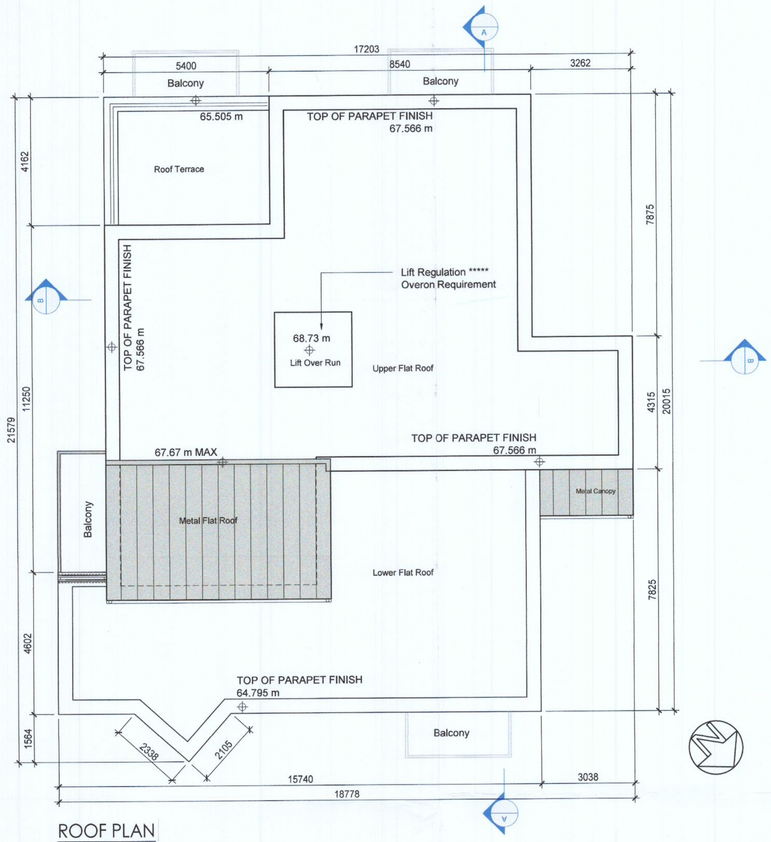

ROOF PLAN

Scale 1:100

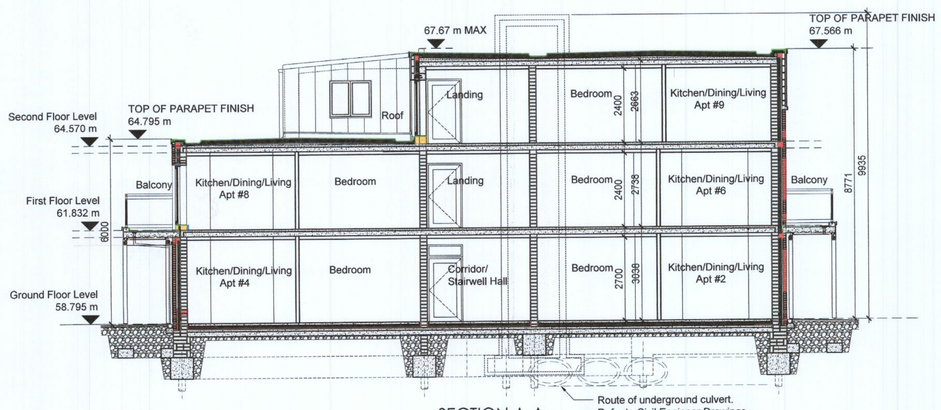

SECTION A-A

Scale 1:100

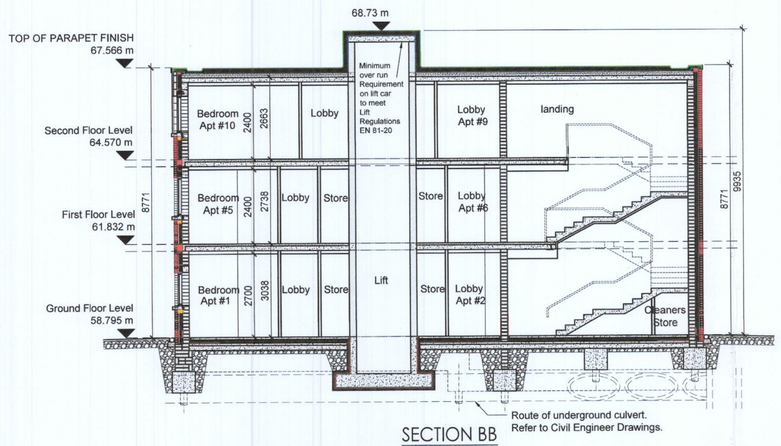

SECTION BB

Scale 1:100

REVISIONS AFTER LAST PLOT:	

REVISIONS AFTER LAST PLOT:	

Stage:
PLANNING

REVISIONS AFTER LAST PLOT:	
13.10.22	Rev 01: North Point Added.
17.10.22	Rev 02:

PROJECT: Dublin Simon Community
Apartments @ Old Nangor Rd
Clondalkin, Dublin 22

DATE: AUG 22'
DRAWN: OM
K:\17016/P

SCALE: 1:100@A1
JOB NO. 17016
DWG. NO. P-004
Revision 02

DRAWING: Proposed Roof Plan & Sections

walsh associates
ARCHITECTS & PROJECT MANAGERS
Merchants House,
27-30 Merchants Quay, Dublin 8.
Tel: (01) 633 4261. Fax (01) 633 4265
Email: info@walshassociates.ie

Copyright © 2003 Walsh Associates All Rights Reserved.