NOTE
1. NO DIMENSIONS TO BE SCALED FROM THIS DRAWING.
2. ALL DIMENSIONS TO BE CHECKED ON SITE.
3. THIS DRAWING IS TO BE READ IN CONJUNCTION WITH RELEVANT CONSULTANTS DRAWINGS.

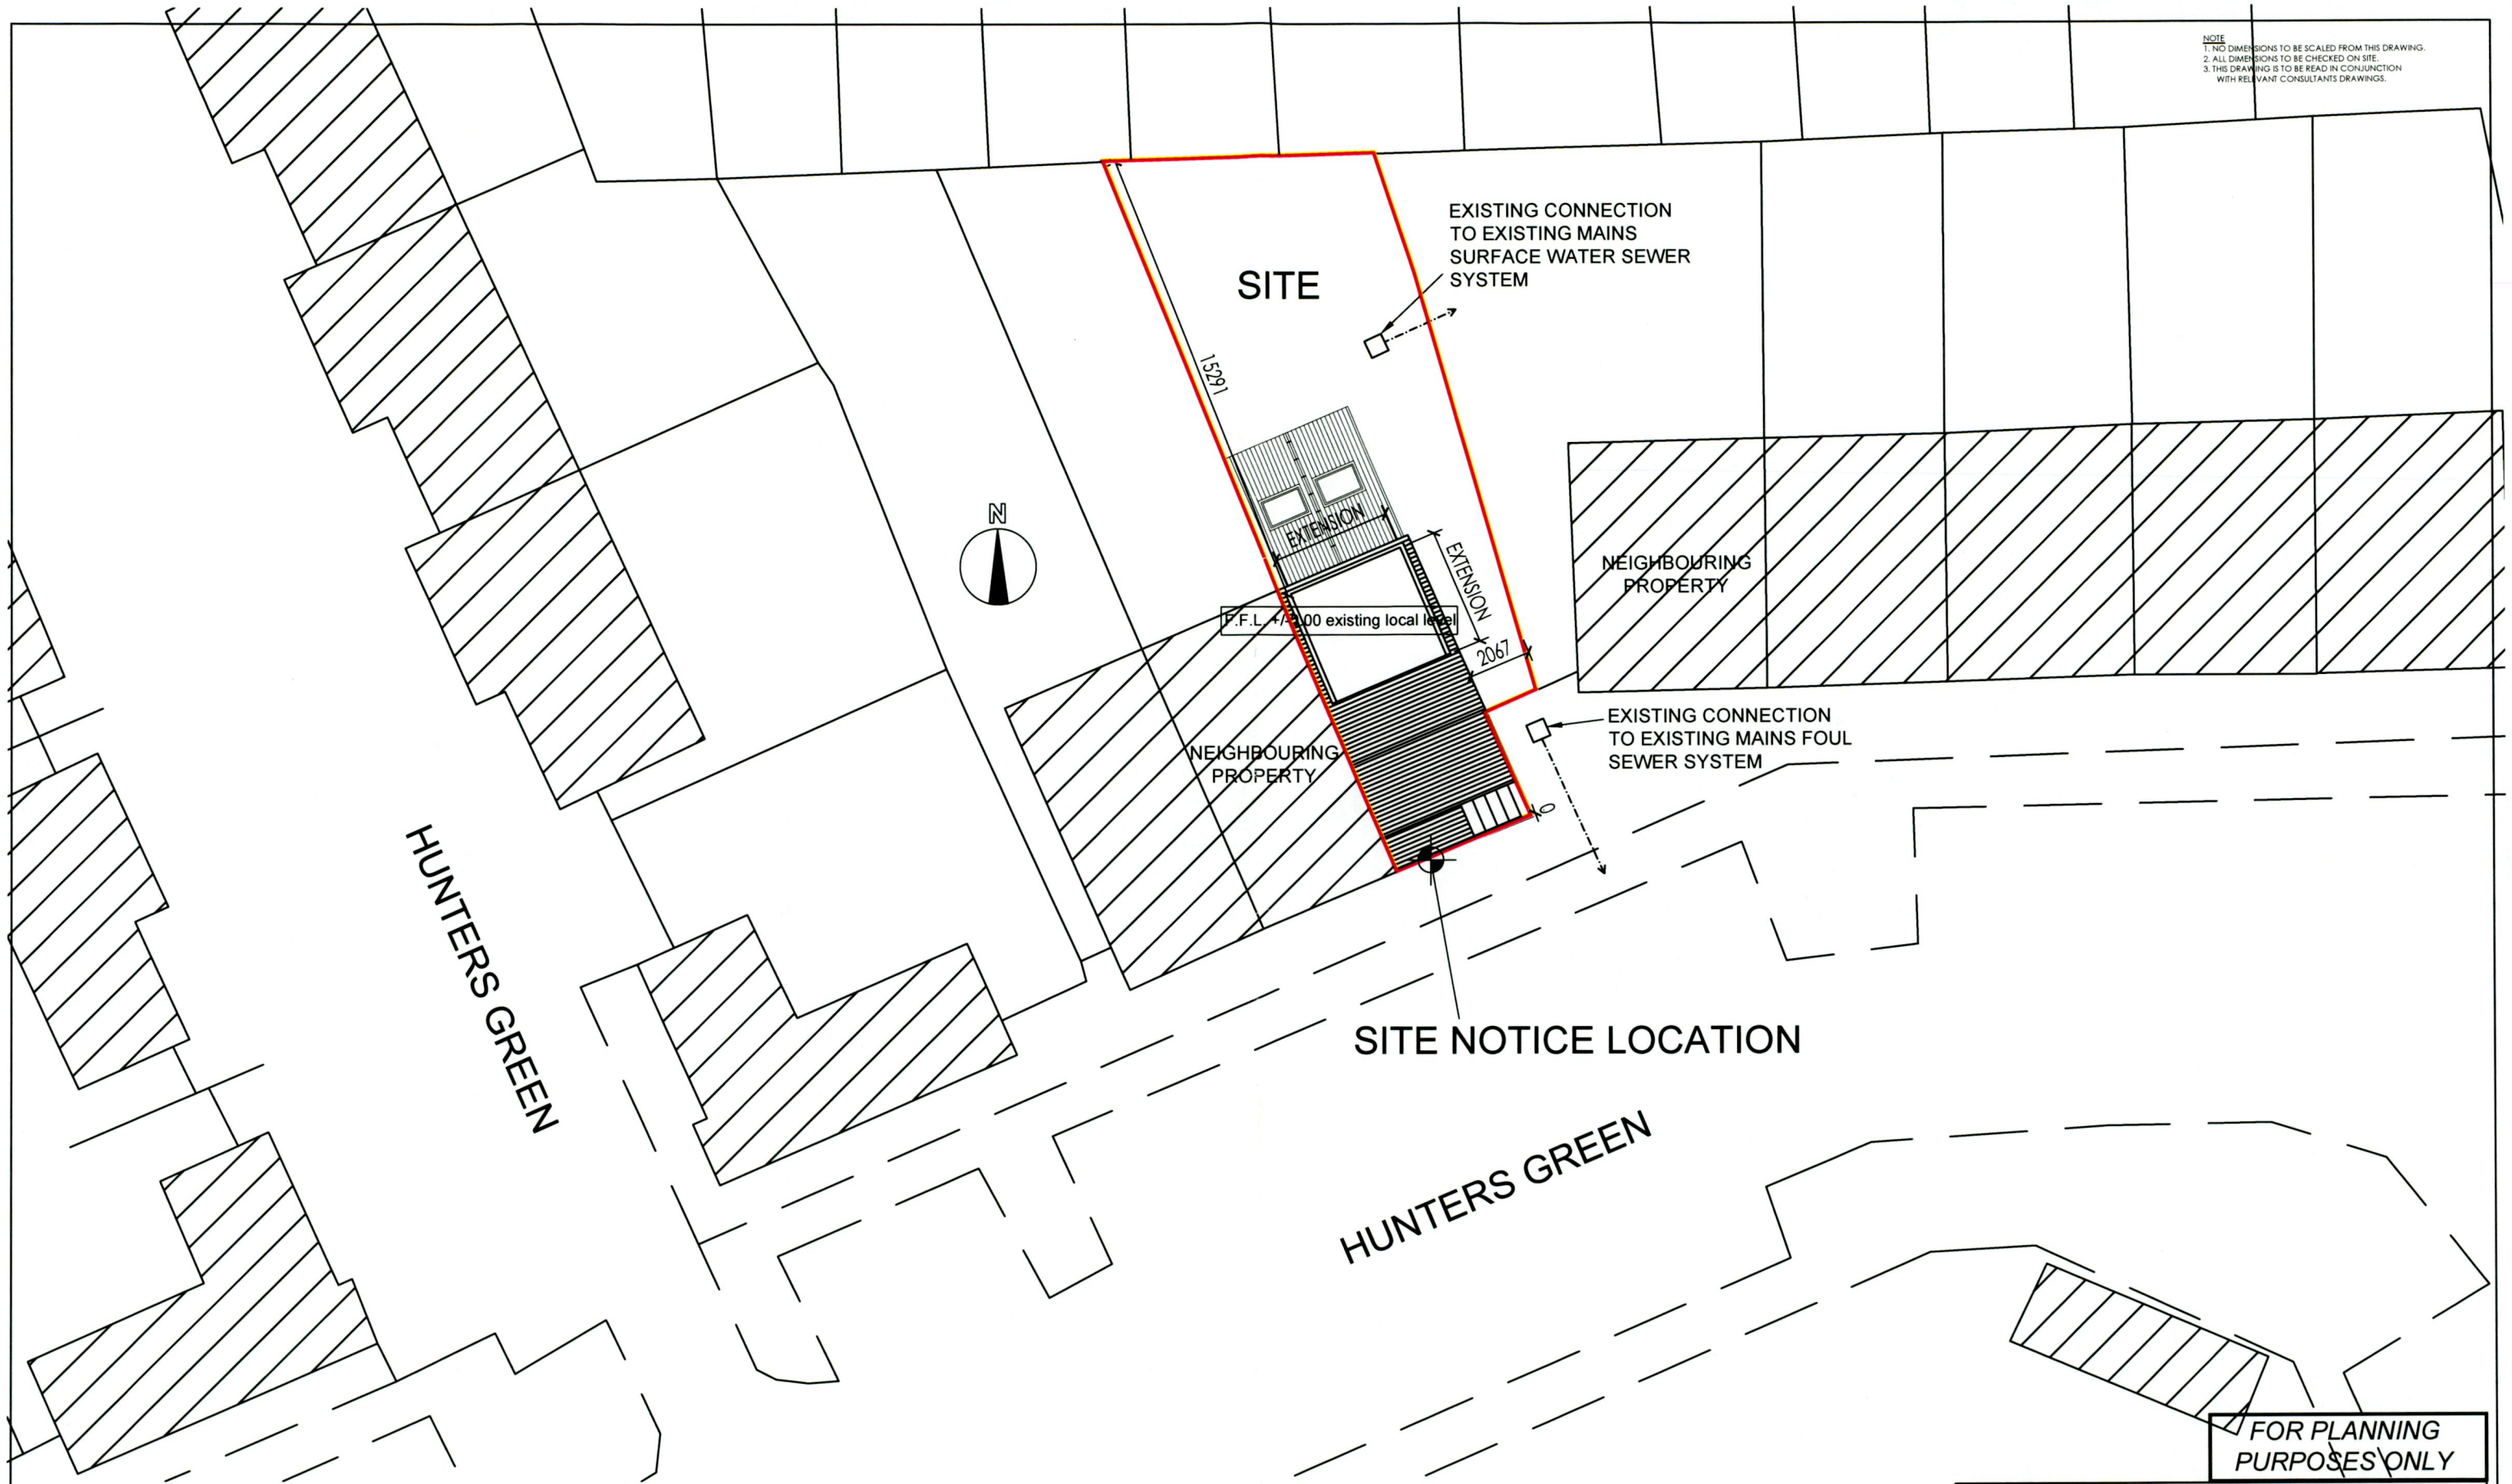

FOR PLANNING PURPOSES ONLY

ARCHITECTS
6 Fern Road,
Sandyford Business Park,
Dublin 18, D18FP98.
Tel: (01) 293 9178
Email: info@acharchitects.com
Web: www.acharchitects.com

CLIENT Alan & Paula McPhillips

PROJECT 12 Hunters Green, Hunters Wood, Dublin 24

DRAWING SITE PLAN

This drawing is the property of Aoife Coleman Hanlon Architects Ltd. and must not be reproduced without permission. This drawing is copyright.

SCALE	DATE	CAD FILE	CAD REF.	DRAWN	CHECKED	STAGE	JOB NO.	DRG. NO.	REV.
1:200	17/10/22			DM		P	1066	02	