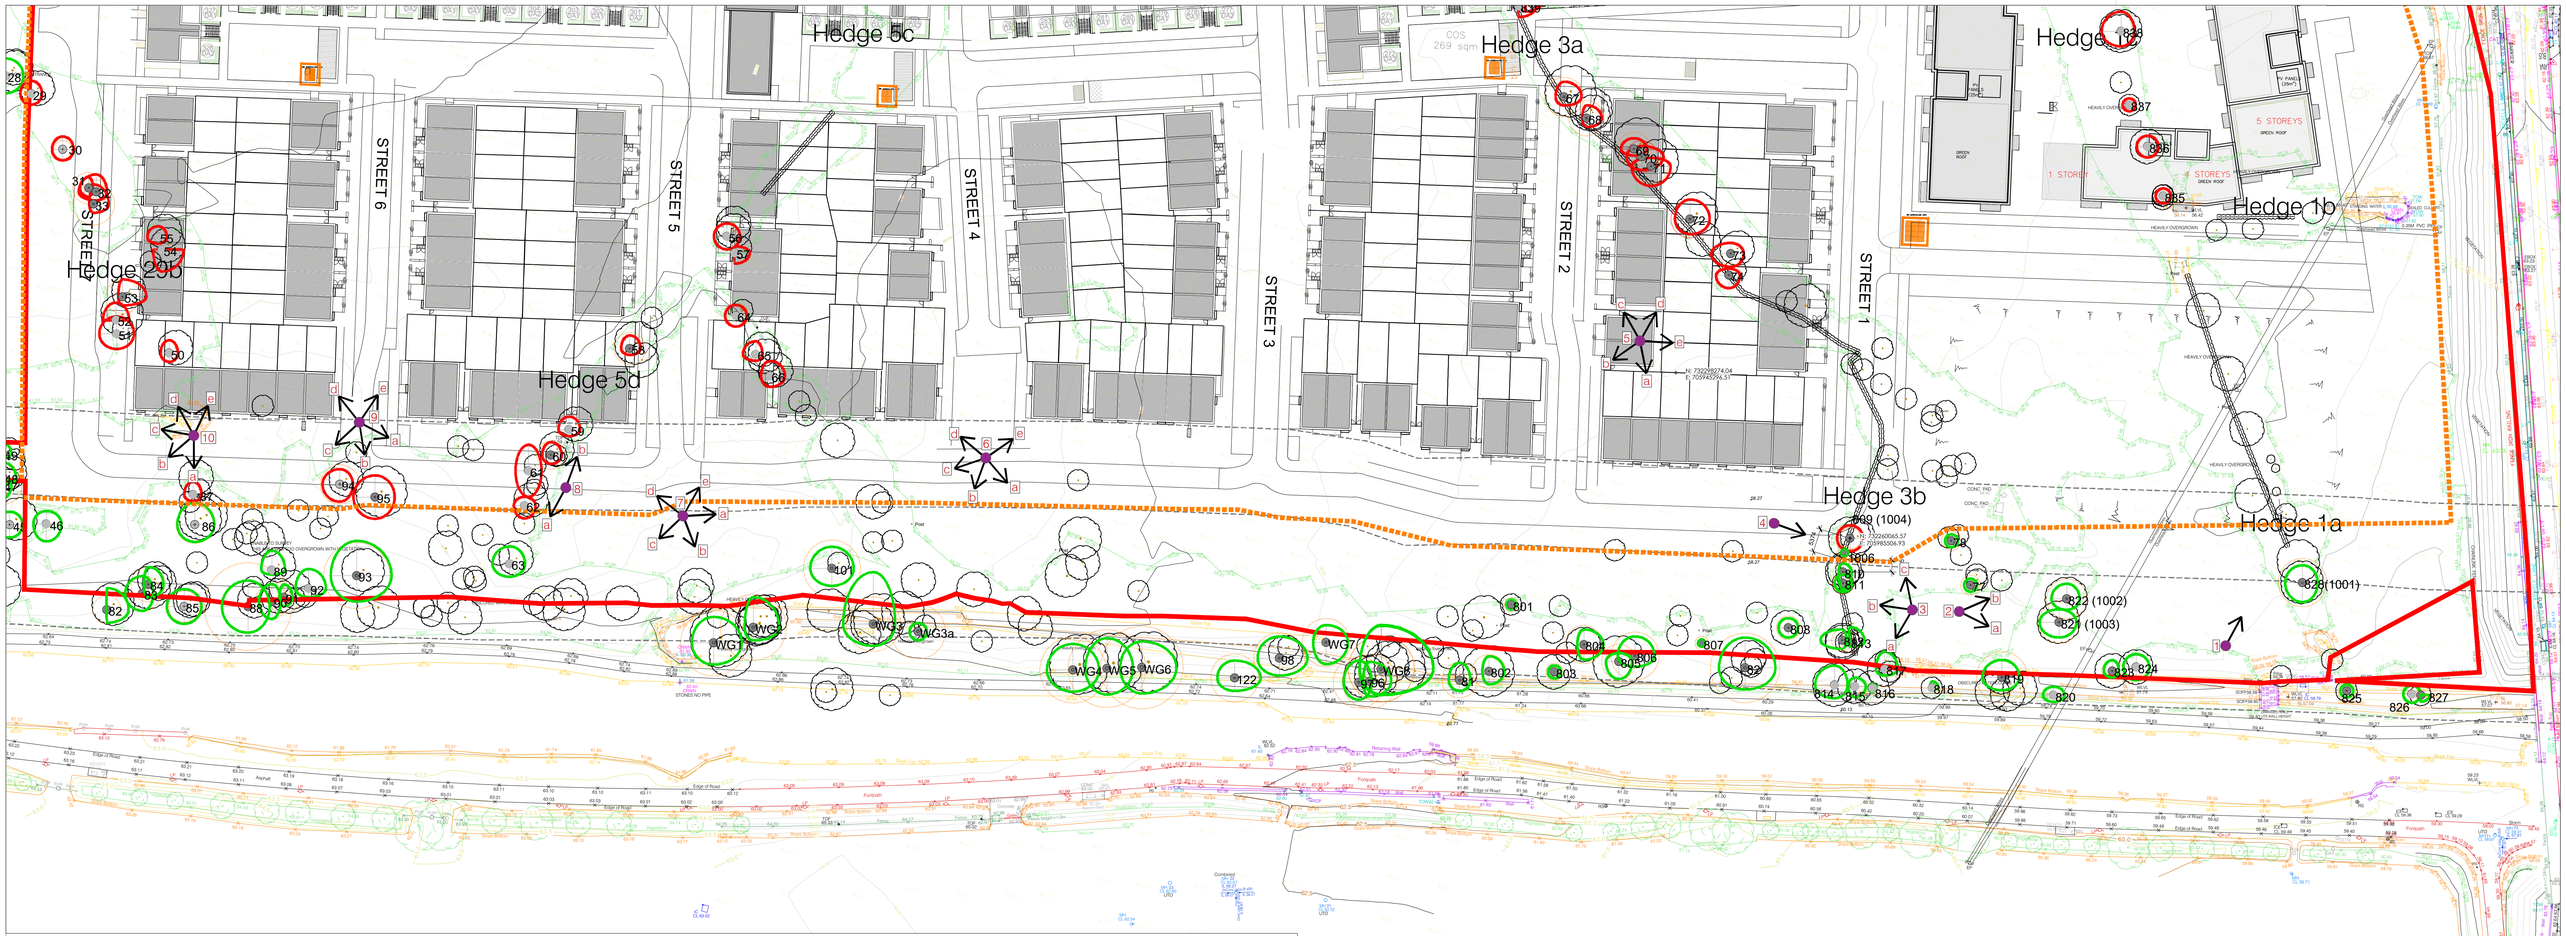

Viewpoint 5

Viewpoint 6

Viewpoint 7

Viewpoint 9

Viewpoint 10

Viewpoint 2

Viewpoint 3

Viewpoint 1

Viewpoint 4

Viewpoint 8

1. This drawing is intended to show landscape architectural proposals only. Please refer to Architect's and Engineer's drawings for relevant details of buildings, keystones, roads, parking, etc.
2. The copyright of this drawing is vested with Murray & Associates. This drawing may not be copied or reproduced without written consent.
3. All materials referred to on this drawing - including plant species - are indicative and subject to change following detailed site investigation. Significant changes, if any are required, will be referred to the relevant authority for agreement.
4. This drawing is to be read in conjunction with other relevant drawings.
5. Discrepancies to be referred to Murray & Associates for clarification.

murray & associates
landscape architecture
14 The Sexpoint Building, 44-46 Cornbolt Road, Dublin 3, D03 R943
mail@murray-associates.com
www.murray-associates.com
+353 (01) 854 0080

REV	DATE	REVISION	DRAWN	CHECKED
0	11/11/22	Planning Compliance	FT/IS	JW

CLIENT
CAIRN HOMES

PROJECT
RESIDENTIAL DEVELOPMENT
CLONBURRIS

DRAWING
Pre Development Photos and Location Map

DRAWING No. 1738_PLC_EXVIEWS_01	PAPER SIZE A0
SCALE 1:500	REVISION 0
STAGE Planning Compliance	DATE 11/11/22

Copyright Murray and Associates, 2022