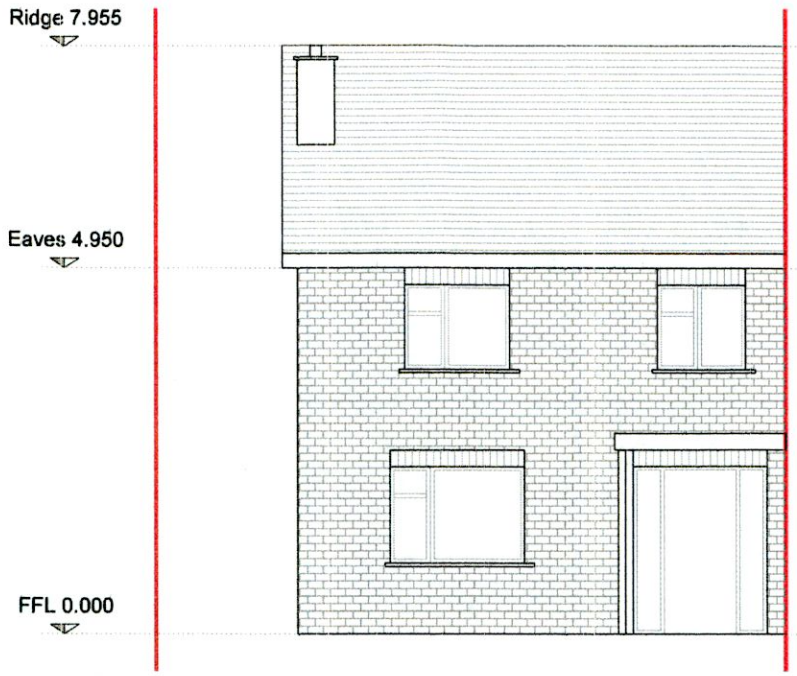

Proposed Front Elevation (North West)
SCALE 1:100

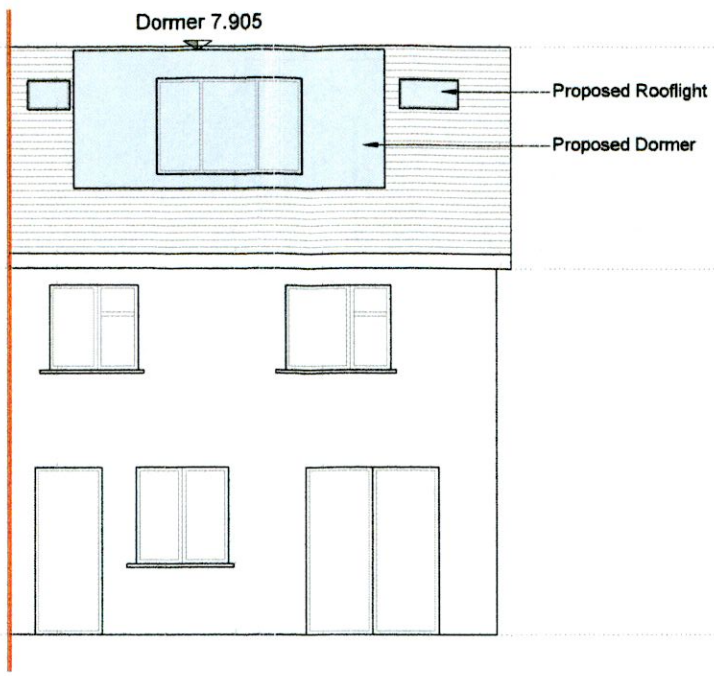

Proposed Rear Elevation (South East)
SCALE 1:100

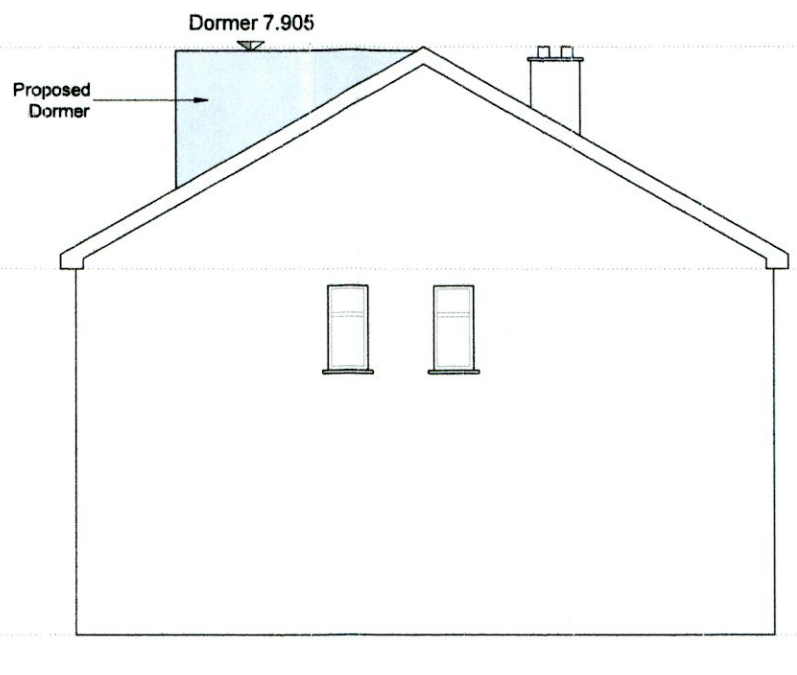

Proposed Side Elevation (North East)
SCALE 1:100

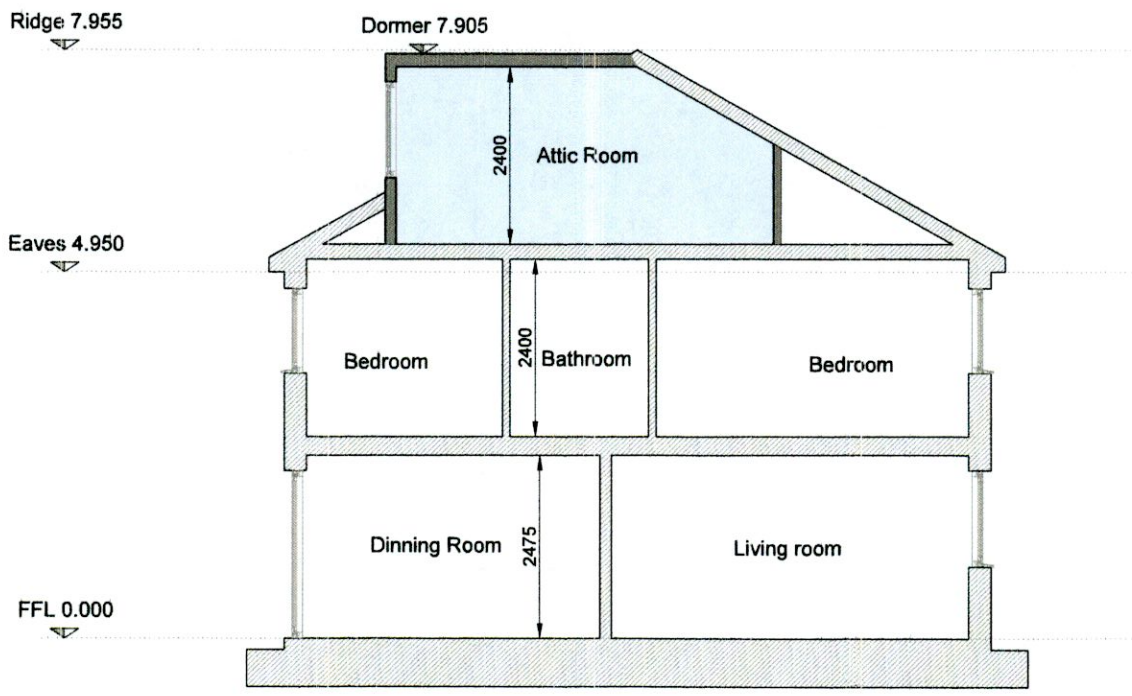

Section A - A
SCALE 1:100

DRAWINGS: Planning

JOB DESCRIPTION: Formation of attic room with dormer & roof windows to the rear

DRAWING DESCRIPTION: Proposed Elevations and Section

DATE: Oct '22

DRG. No. 412 - 202P

SCALE: 1:100 on A3

Job No. CD - 412

DRAWN BY: HHunter

CHECKED BY: M. Hogan

CLIENTS NAME: Ms. A. Dunk

CLIENTS ADDRESS: 55 Rathfarnham Wood, Rathfarnham, Dublin D14 C2W2

REVISION	DATE	COMMENT	DRAWN BY	CHECKED	APPROVED

HOGAN & ASSOCIATES
CHARTERED ENGINEERS

Olivemount house
Olivemount road
Windy arbour
Dublin 14

tel : 01 216 9955
fax: 01 216 9956
e.mail: info@hoganandassociates.ie
Web: hoganandassociates.ie