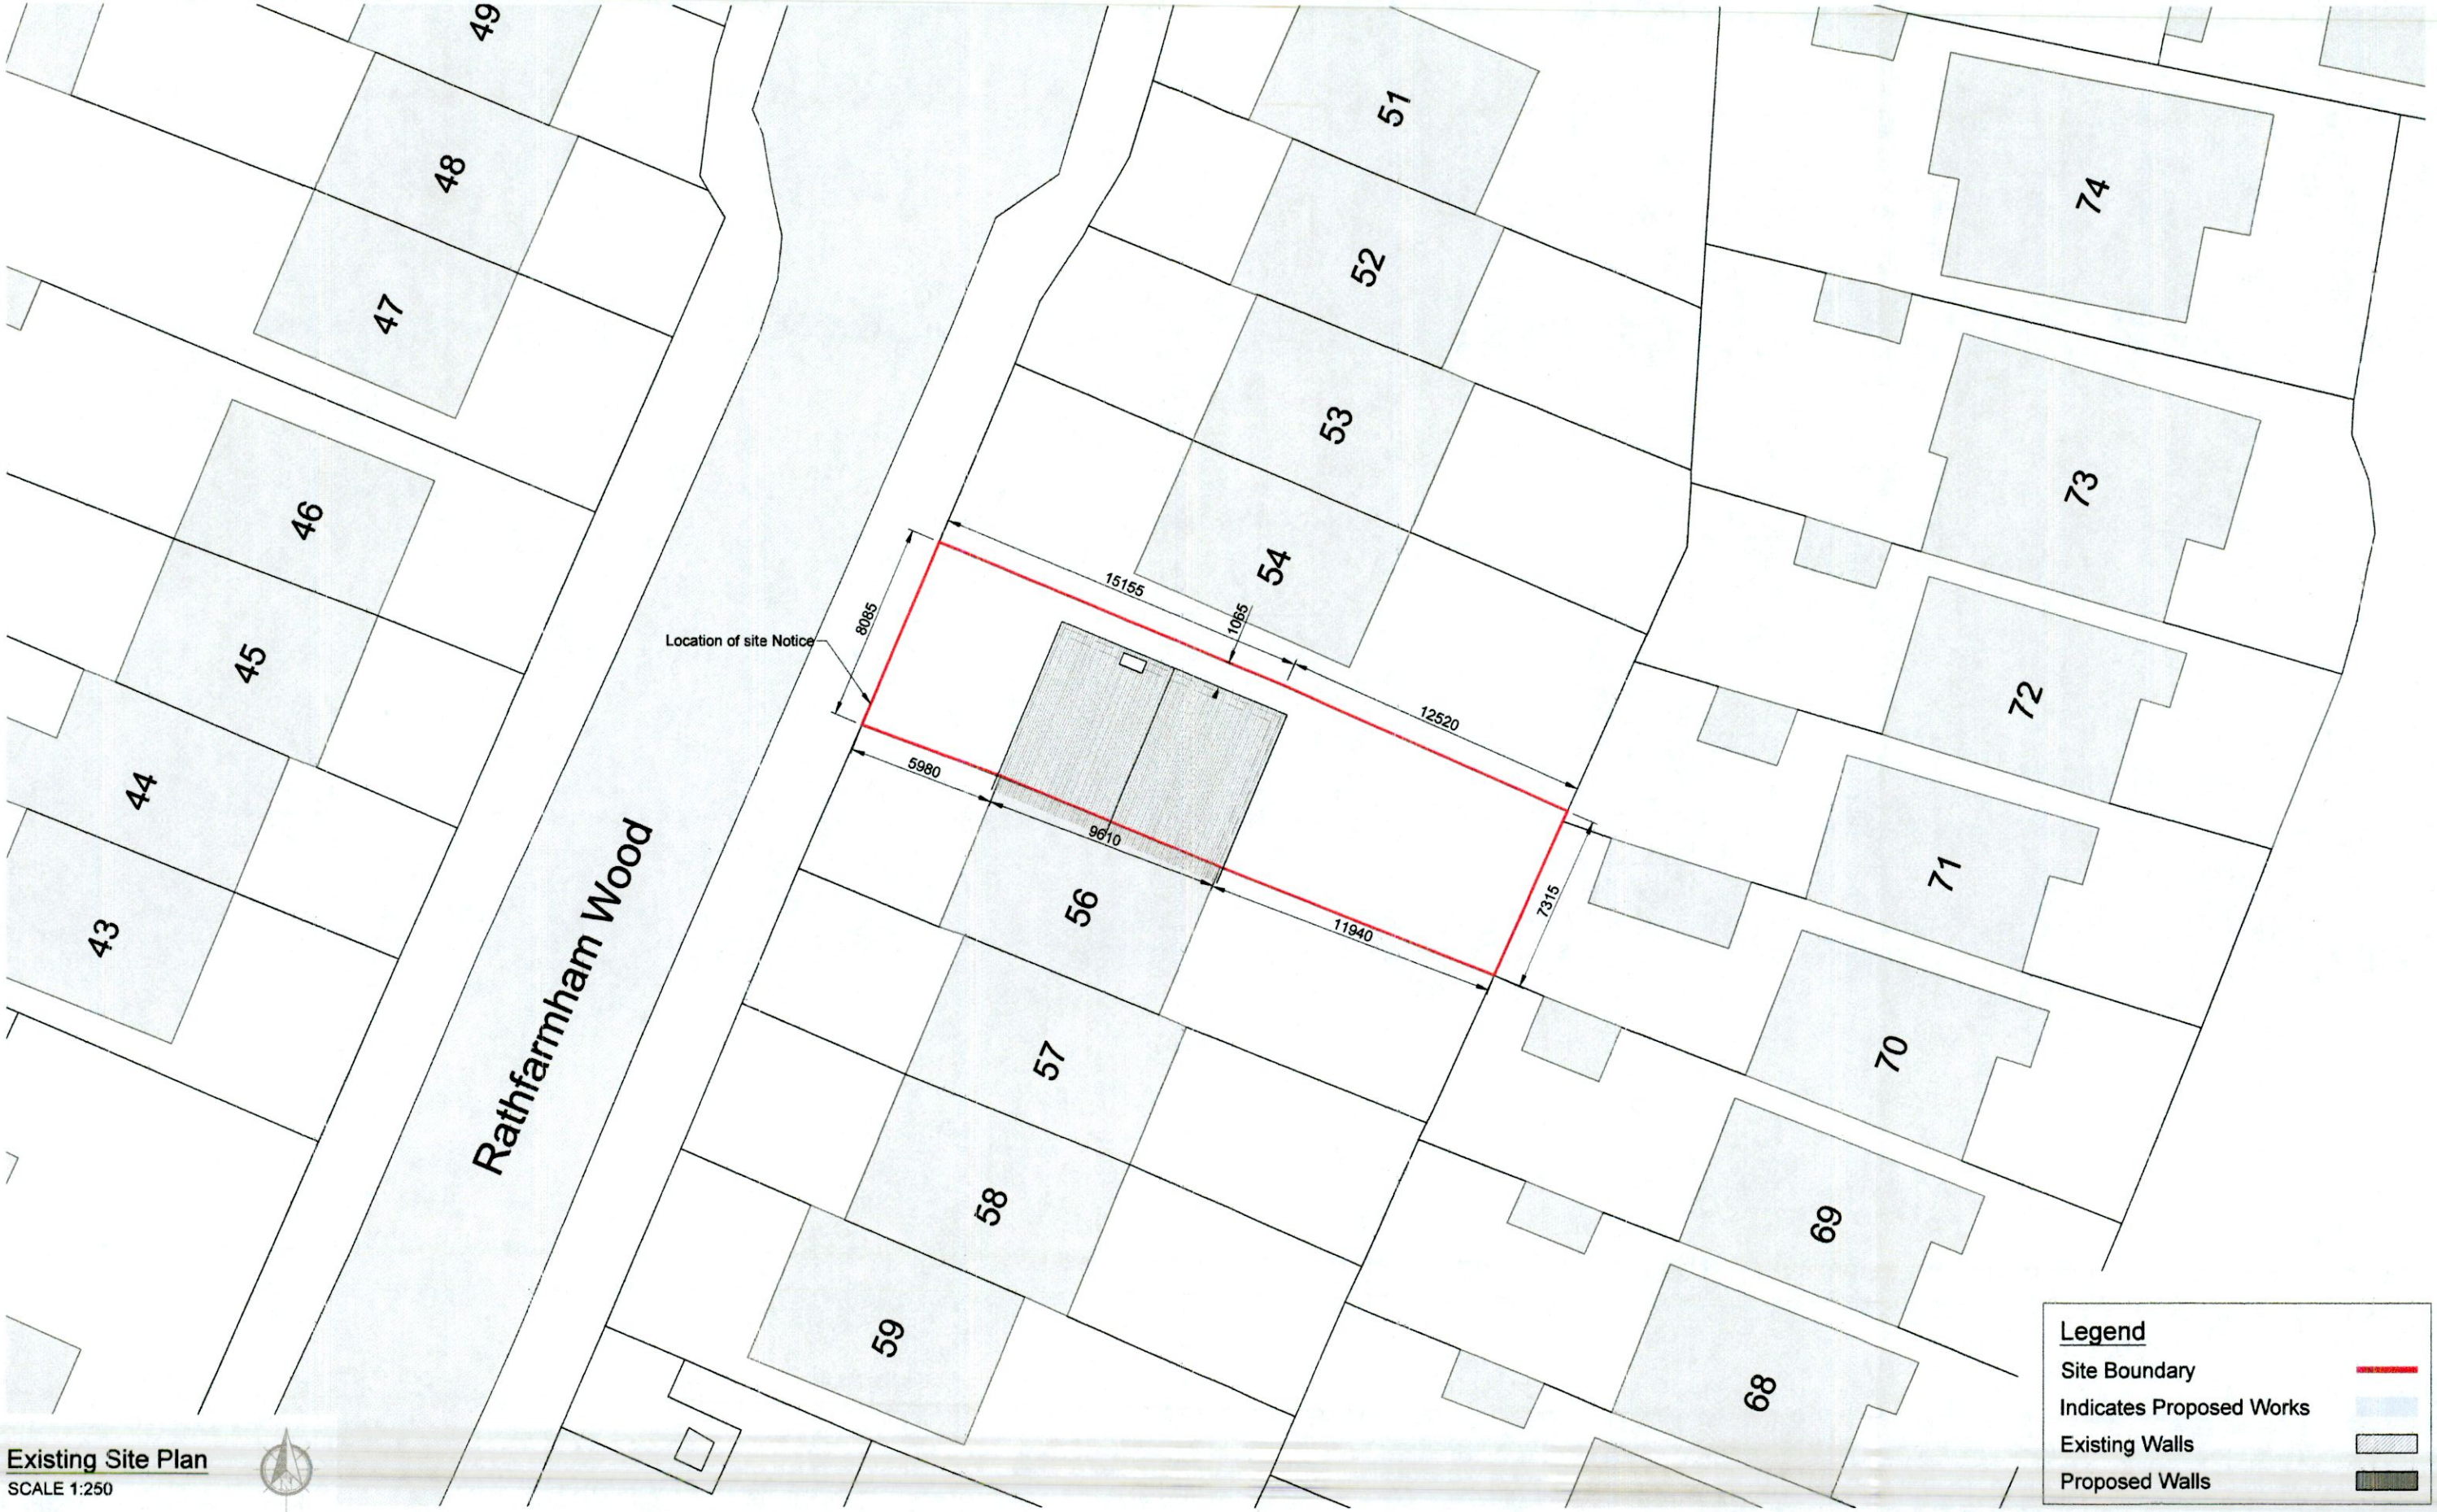

Existing Site Plan

SCALE 1:250

DRAWINGS: Planning	DRAWING DESCRIPTION: Existing Site Plan	DRAWN BY: HHunter	CHECKED BY: M. Hogan
JOB DESCRIPTION: Formation of attic room with dormer & roof windows to the rear	DATE: Oct '22	DRG. No. 412 - 501P	CLIENTS NAME: Ms. A. Dunk
	SCALE: 1:250 on A3	Job No. CD - 412	CLIENTS ADDRESS: 55 Rathfarnham Wood, Rathfarnham, Dublin D14 C2W2

REVISION	DATE	COMMENT	DRAWN BY	CHECKED	APPROVED

HOGAN & ASSOCIATES
CHARTERED ENGINEERS

Olivemount house
Olivemount road
Windy arbour
Dublin 14

tel : 01 216 9955
fax: 01 216 9956
e.mail: info@hoganandassociates.ie
Web: hoganandassociates.ie