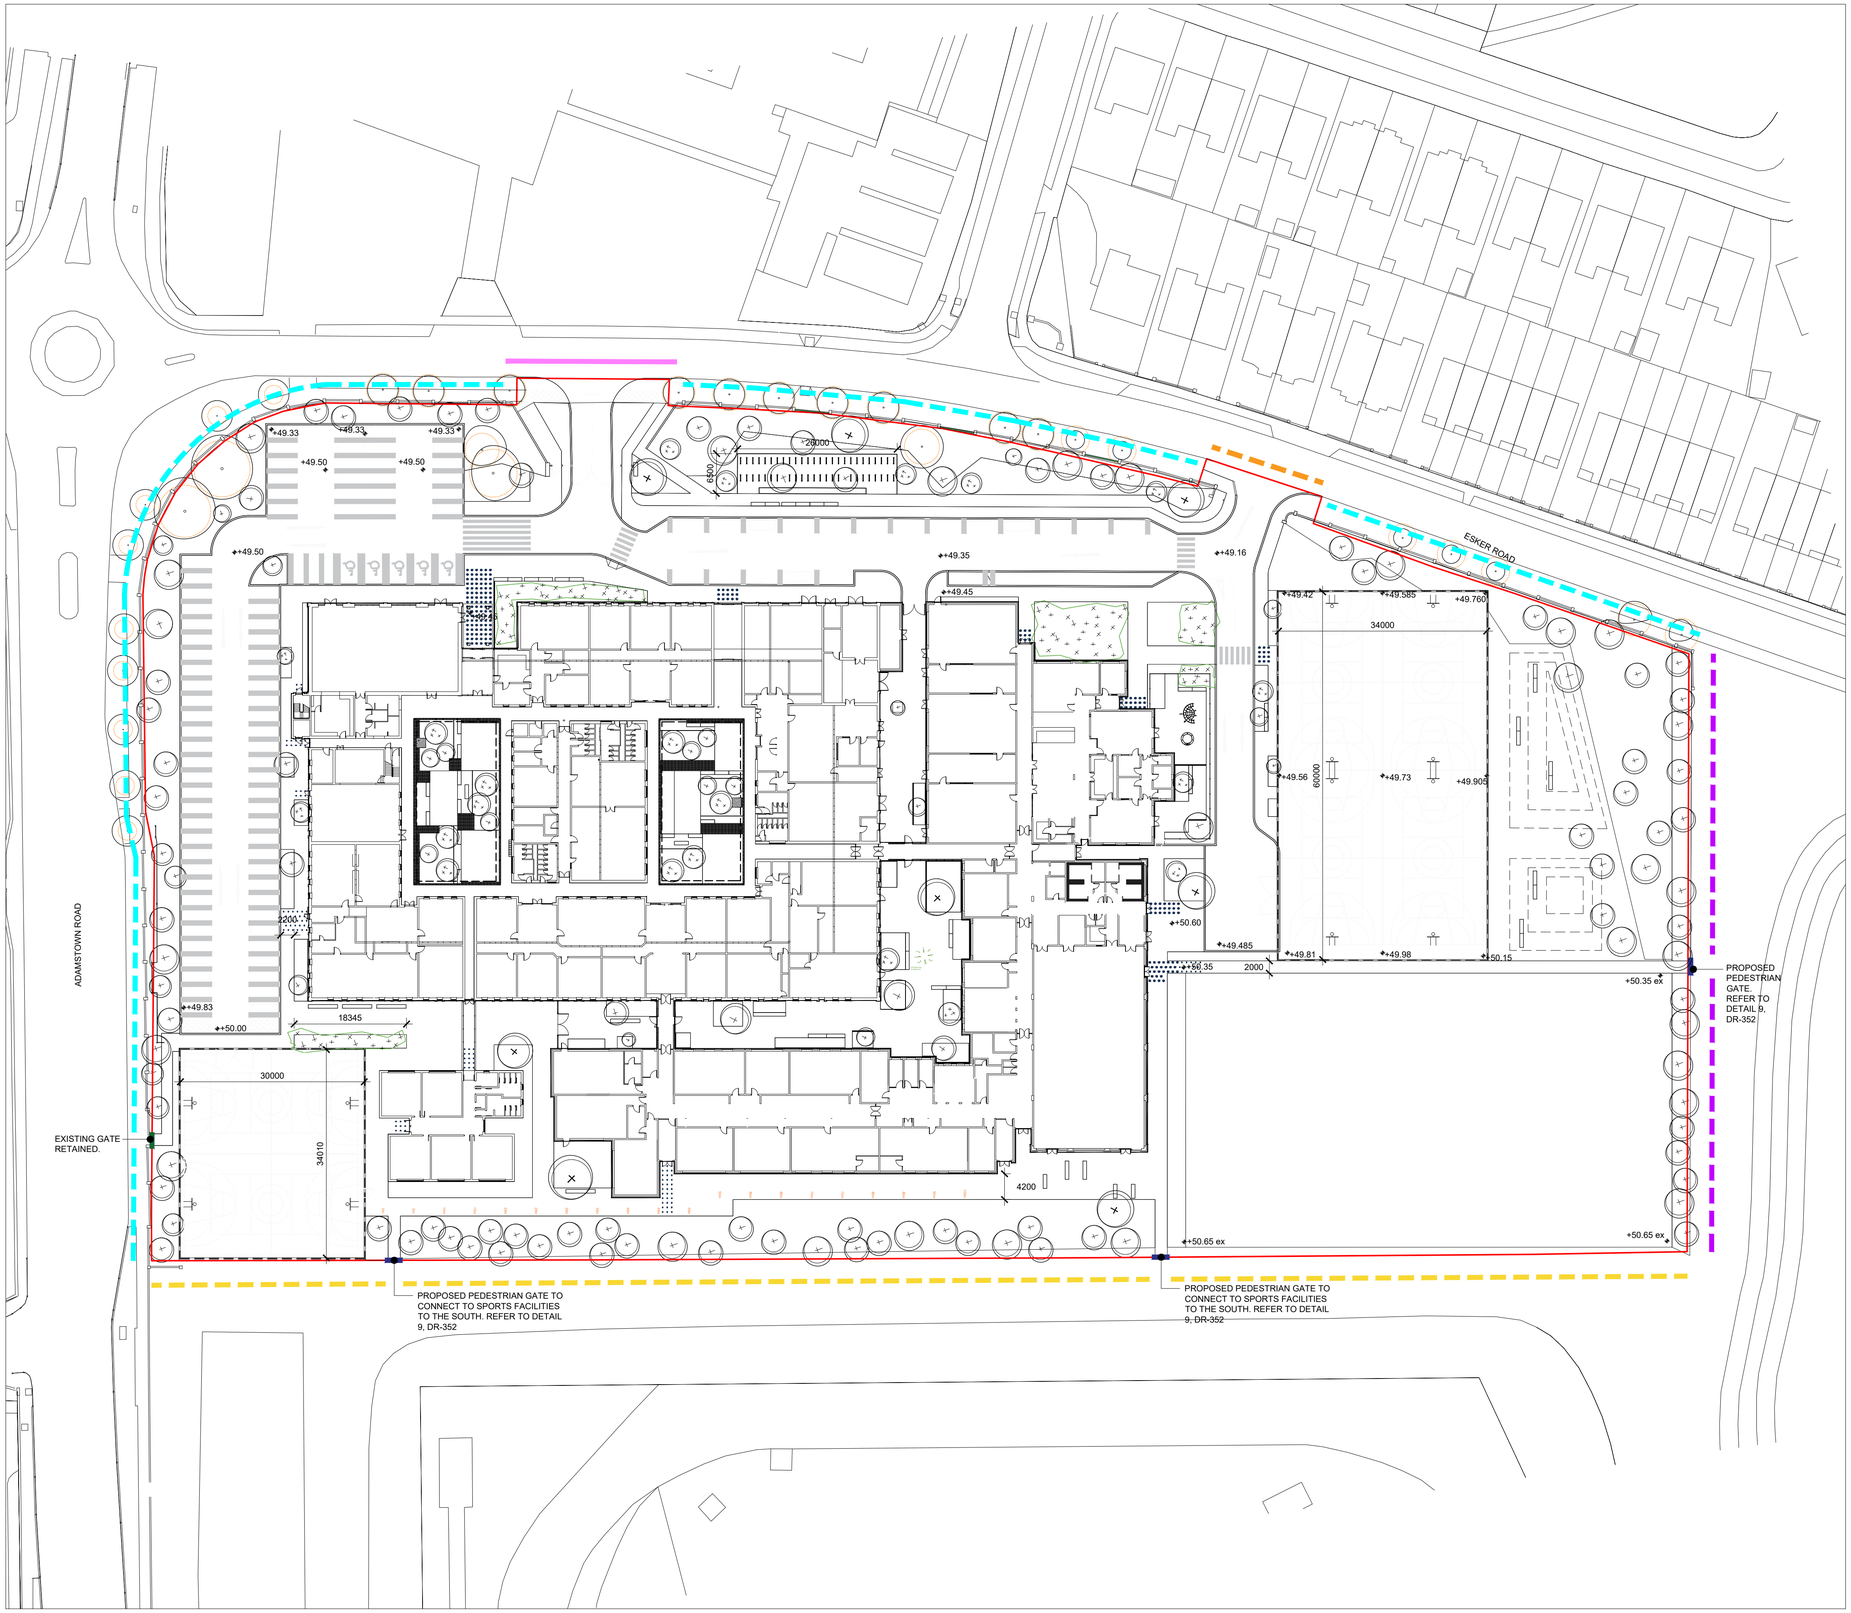

Site boundaries

Boundary Type A - Existing boundary wall and inset railings retained

Boundary Type B - Existing boundary palisade fence retained and made good where required. Hedge planting proposed to north of fence

Boundary Type C - Existing tree alignment removed and replaced with suitable boundary tree species (Refer to DR-320). Existing palisade fence removed and replaced with same. Refer to specification for hard landscape finishes. Hedge planting proposed to west of fence.

Boundary Type D - Existing site entrance modified to architect's/engineer's detail

Boundary Type E - Proposed site entrance to architect's/engineer's detail

Boundary Type F - Existing pedestrian gate retained

Boundary Type G - Proposed pedestrian gate. Refer to Detail 9, Drawing 352

This drawing is the copyright of the Landscape Architect. Unless otherwise stated all dimensions are in millimetres. Where dimensions are not given, drawings must not be scaled and the matter must be referred to the Landscape Architect. If the drawing includes conflicting details/dimensions the matter must be referred to the Landscape Architect. All dimensions must be checked on site. The Landscape Architect must be informed, by the Contractor, of any discrepencies before work proceeds.

NOTES:

Please note in relation to this tender document; where reference is made to a particular make, source, process, standard, trademark, type or patent that this is not to be regarded as a de facto requirement. In all such cases it should be understood that the reference in question is accompanied by the words "or equivalent".

For coordination of services refer to engineer's drawings for inspection chambers. Install inspection chamber access covers to finished landscape levels.

For details of proposed levels refer to architect's and engineer's drawings.

DATE	REV.	DESCRIPTION	DRAWN BY:	CHECKED BY:
-	-	-	-	-

DERMOT FOLEY LANDSCAPE ARCHITECTS
MALPAS STREET BLACKPITTS D08 DD56 IRELAND T:+353 1 4545148 WWW.DERMOTFOLEY.COM

CLIENT: ETB DDL

PROJECT: LUCAN COMMUNITY COLLEGE

DRAWING: BOUNDARY PLAN

ISSUE STATUS: TENDER

DRAWING NO.	REVISION
Lu.01-DR-302	-

PROJECT NO	SCALE	SHEET SIZE	DRAWN BY	CHECKED BY	1st ISSUE
Lu.01	1:500	A1	ks	lb	03.10.2022

NORTH

SFR 26.9ISSUE-01/OF/08.09.2009