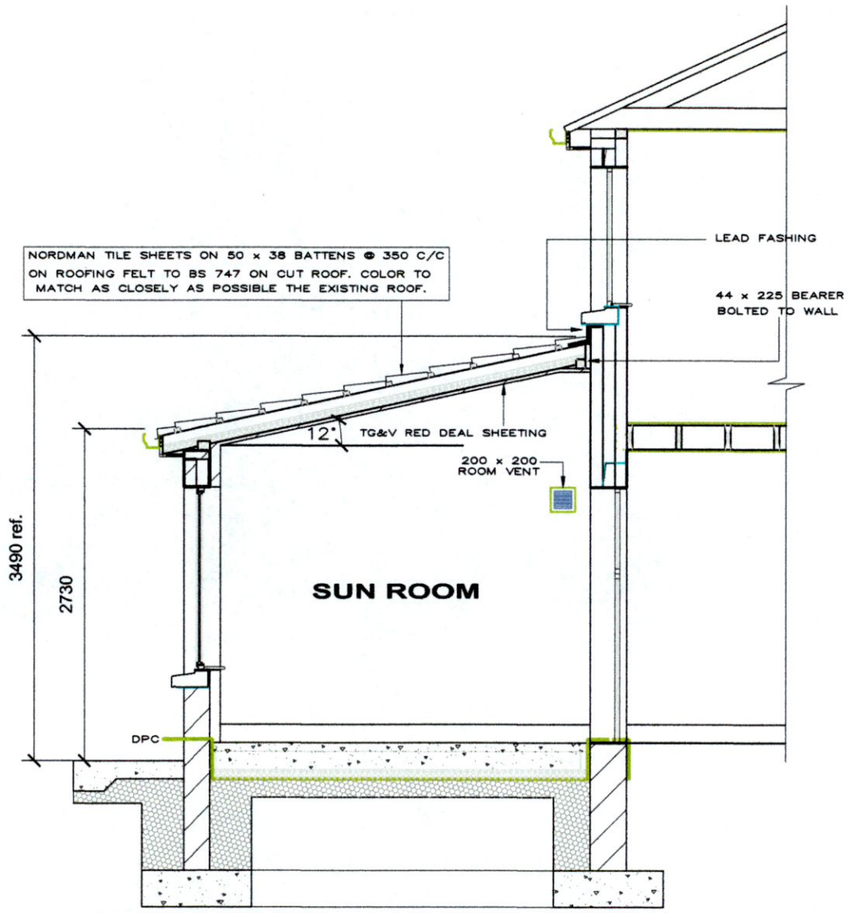

SECTION THRO SUNROOM EXTENSION

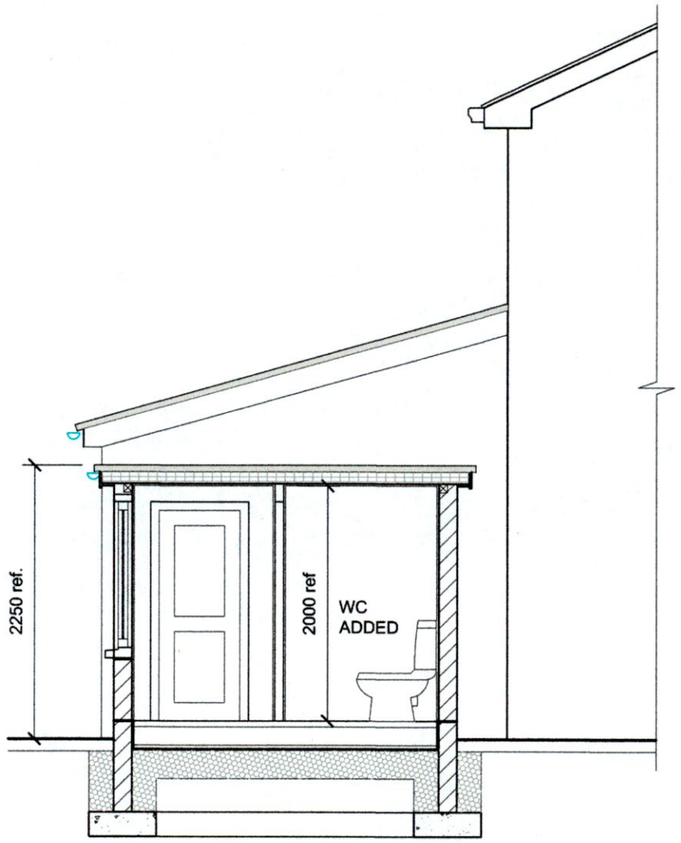

SECTION THRO WC

No.	DESCRIPTION
	REVISIONS

EDA
architecture
EASTON DESIGN ASSOCIATES
© COPYRIGHT
11 PRIORS POINT,
CARRICK on SHANNON,
CO. LEITRIM
TEL: 086 2525834
E - MAIL:
eastonarchitecture@gmail.com

Client
JOHN & URSULA KELLY

Project Name
36A HILLCREST GROVE,
LUCAN,
CO DUBLIN
K78 YY49

Title
SECTIONS

PREPARED BY :
BILL FLANAGAN
SCALE : 1:50
SHEET :
DATE : 14/10/22
DWG NO:
PA105/0

THIS DRAWING IS SOLELY FOR USE WITHIN THIS PROPOSED DEVELOPMENT AND MAY NOT BE USED OTHERWISE WITHOUT THE DESIGNERS CONSENT .

NOT FOR CONSTRUCTION. PREPARED FOR PLANNING APPLICATION PURPOSES ONLY.

© COPYRIGHT