Existing Front Elevation

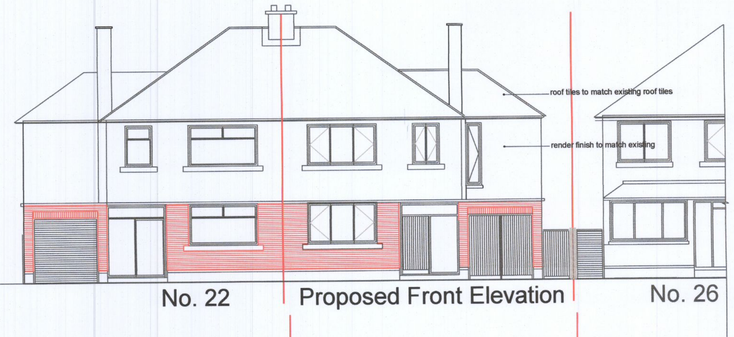

Proposed Front Elevation

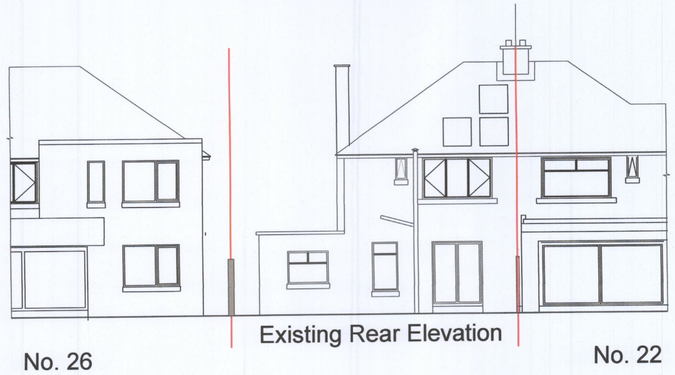

Existing Rear Elevation

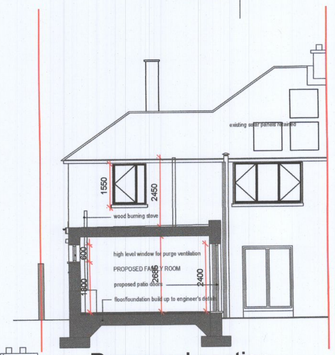

Proposed section

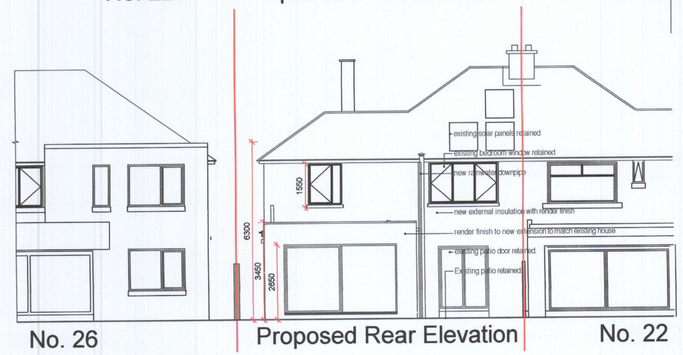

Proposed Rear Elevation

TEMPLEVILLE ROAD

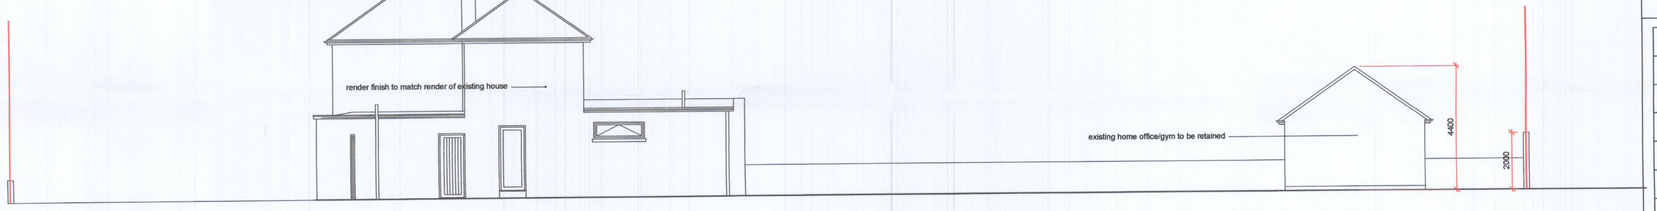

Proposed side (west) elevation

TEMPLEVILLE ROAD

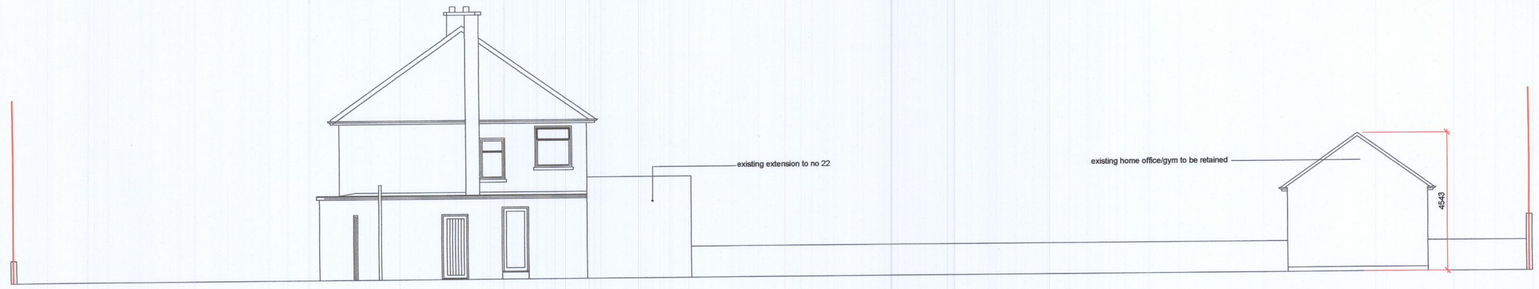

Existing side (west) elevation

Existing rear (south) elevation of home office/studio to be retained

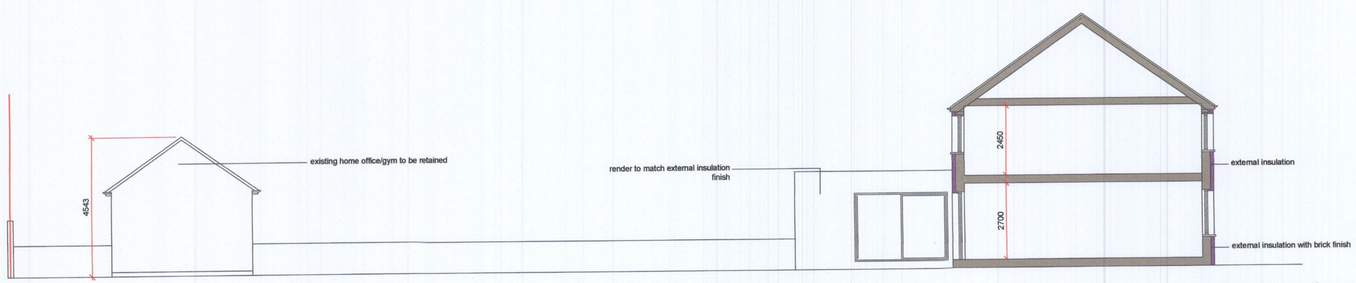

Proposed side (east) elevation

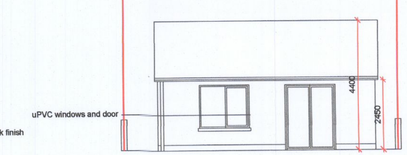

Existing front (north) elevation of home office/studio to be reta

Rev	Date	Notes
A	22.11.22	response to FI request

Drawing prepared by:

Kieran Rush, 24 Templeville Rd., Dublin 6w
Telephone: 087 2513013

Project

Extension to 24 Templeville Rd.

Drawing Title

Existing and Proposed elevations

Scale	Date	Drawn	Checked
1:100		KR	

Job Number	Drwg. Number	Revision
	1-02	A

Do not scale off this drawing. Work from indicated dimensions only. All site dimensions to be verified by Contractor and any discrepancies are to be reported to Kieran Rush. All indicated dimensions are finished dimensions unless noted otherwise. © Kieran Rush 2006.