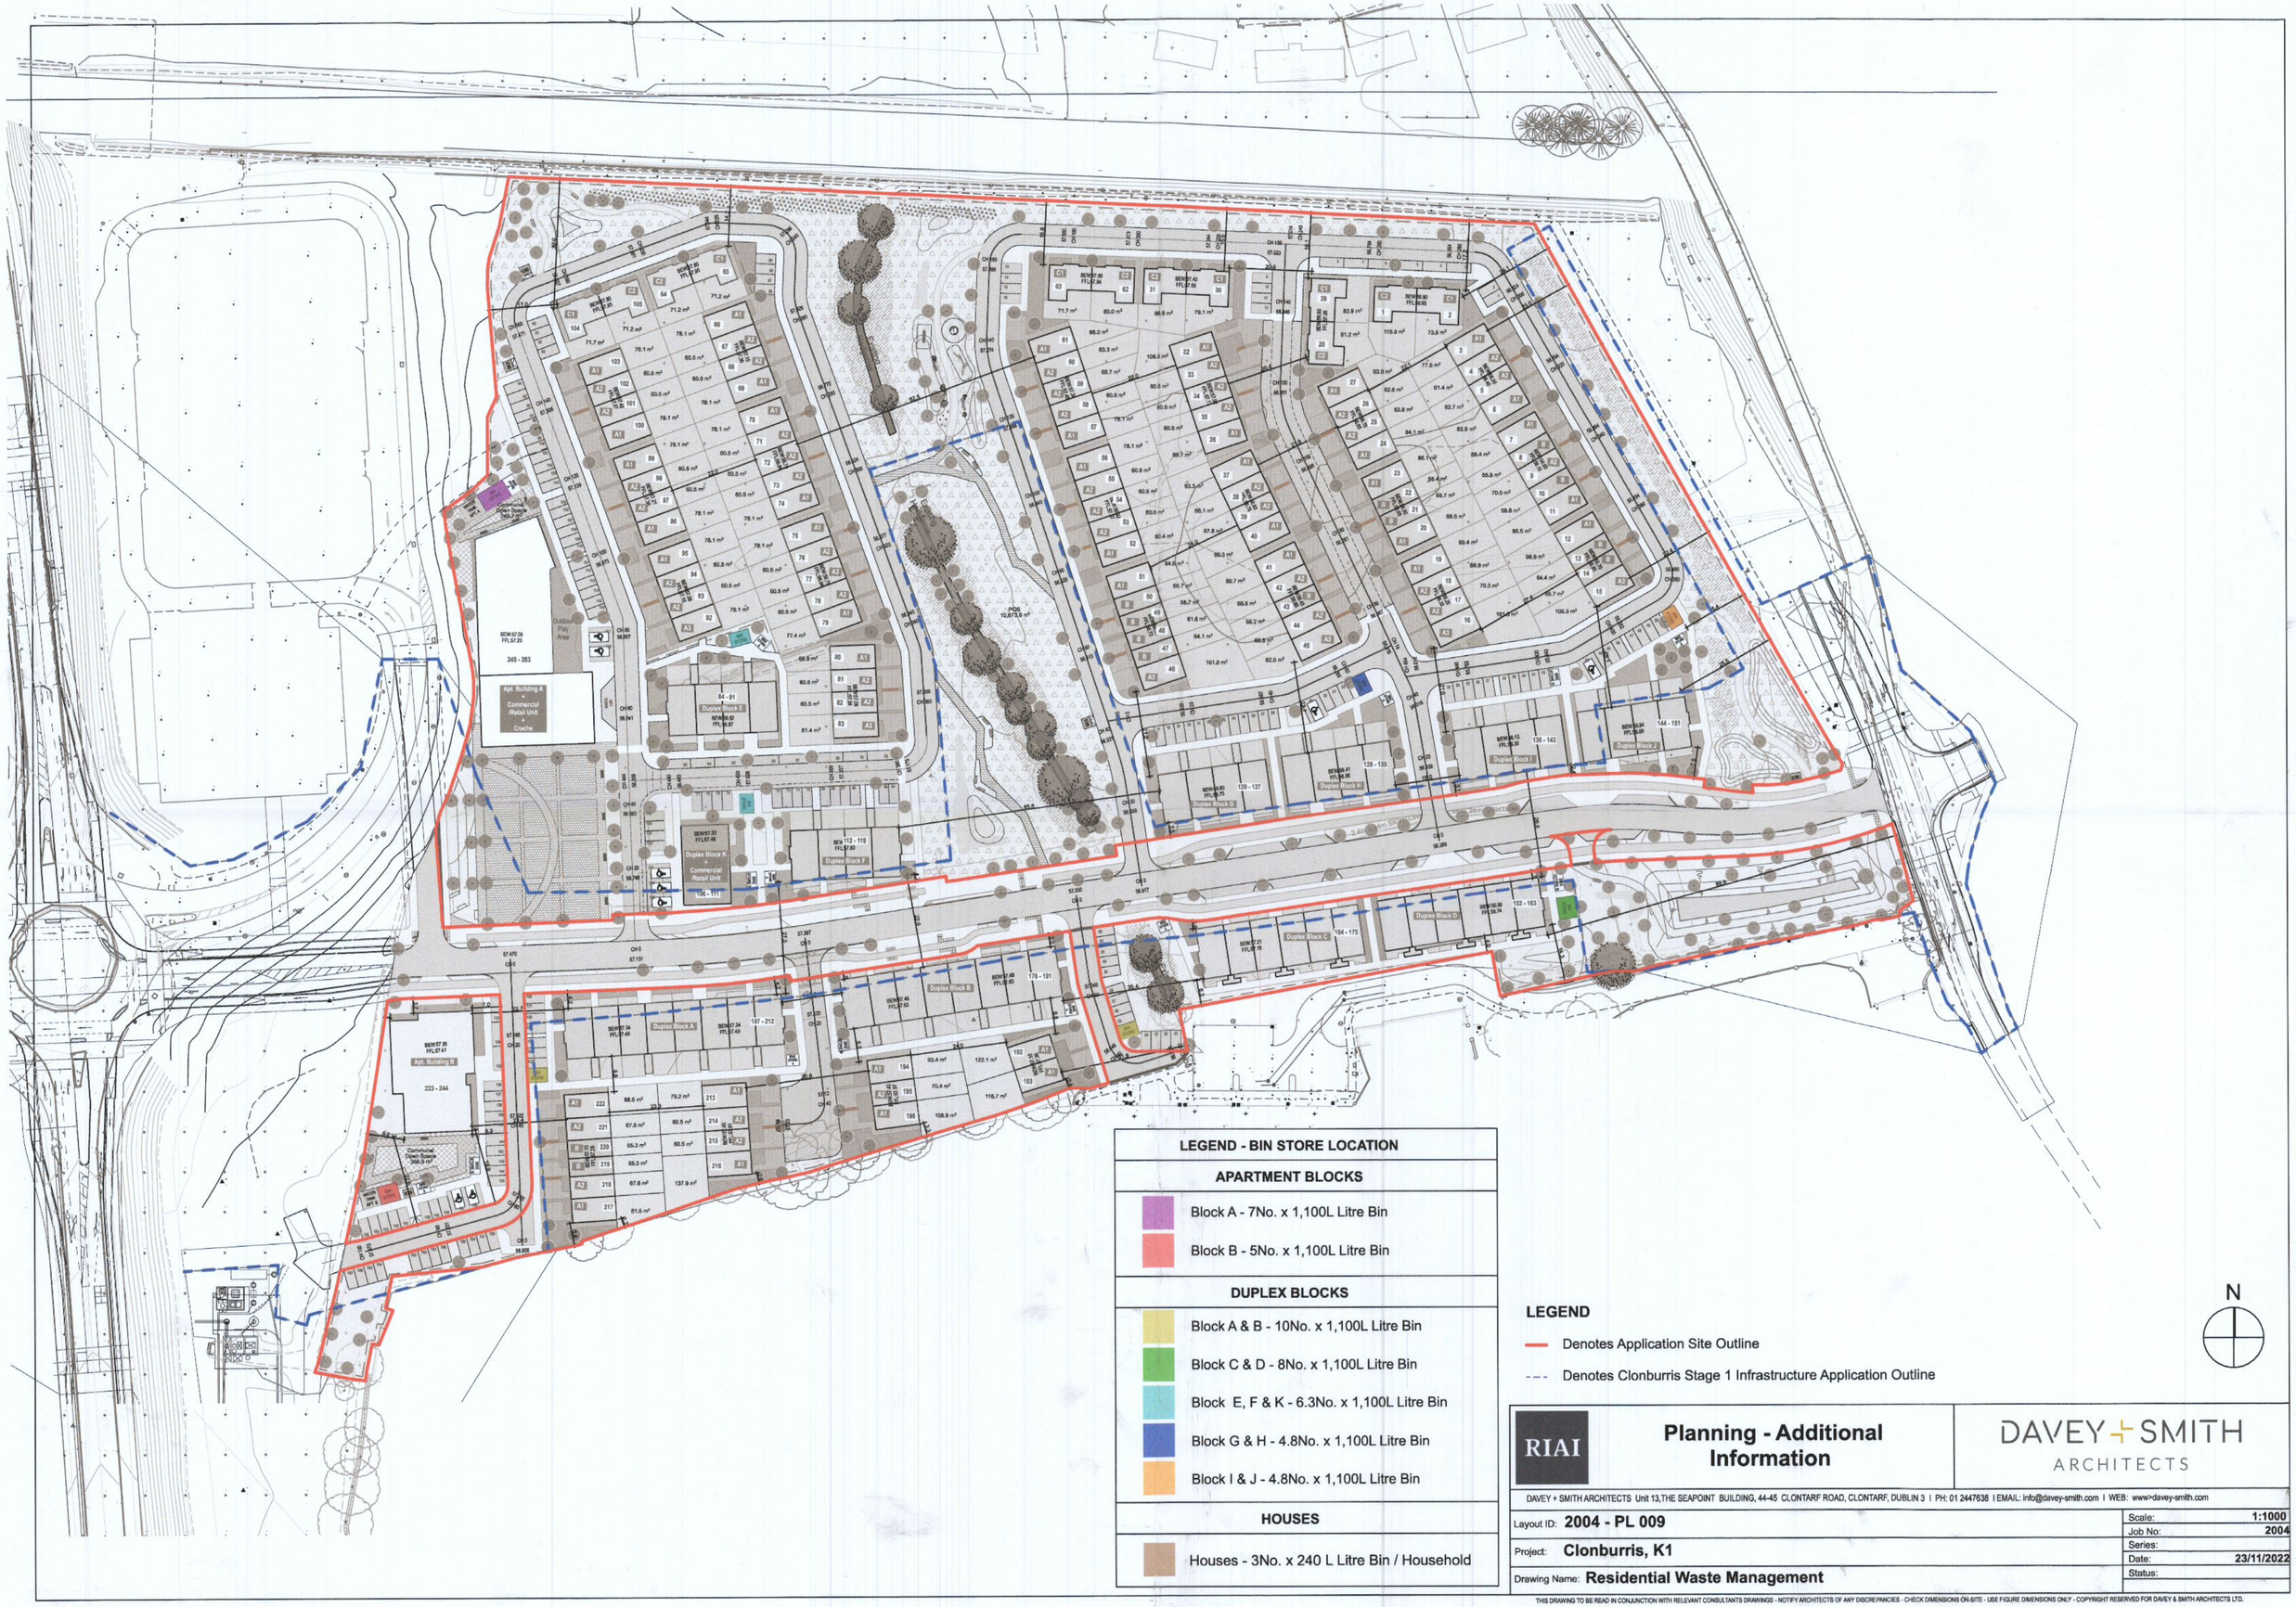
Apt. Building A + Commercial /Retail Unit + Crache
Apt. Building B
Duplex Block A
Duplex Block B
Duplex Block C
Duplex Block D
Duplex Block E
Duplex Block F
Duplex Block G
Duplex Block H
Duplex Block I
Duplex Block J
Duplex Block K + Commercial /Retail Unit
Communal Open Space
Outdoor Play Area
LEGEND - BIN STORE LOCATION
APARTMENT BLOCKS
Block A - 7No. x 1,100L Litre Bin
Block B - 5No. x 1,100L Litre Bin
DUPLEX BLOCKS
Block A & B - 10No. x 1,100L Litre Bin
Block C & D - 8No. x 1,100L Litre Bin
Block E, F & K - 6.3No. x 1,100L Litre Bin
Block G & H - 4.8No. x 1,100L Litre Bin
Block I & J - 4.8No. x 1,100L Litre Bin
HOUSES
Houses - 3No. x 240 L Litre Bin / Household
LEGEND
Denotes Application Site Outline
Denotes Clonburris Stage 1 Infrastructure Application Outline
N
RIAI
Planning - Additional Information
DAVEY + SMITH ARCHITECTS
DAVEY + SMITH ARCHITECTS Unit 13,THE SEAPOINT BUILDING, 44-45 CLONTARF ROAD, CLONTARF, DUBLIN 3 I PH: 01 2447638 I EMAIL: info@davey-smith.com I WEB: www.davey-smith.com
Layout ID: 2004 - PL 009
Project: Clonburris, K1
Drawing Name: Residential Waste Management
Scale: 1:1000
Job No: 2004
Series:
Date: 23/11/2022
Status:
THIS DRAWING TO BE READ IN CONJUNCTION WITH RELEVANT CONSULTANTS DRAWINGS - NOTIFY ARCHITECTS OF ANY DISCREPANCIES - CHECK DIMENSIONS ON-SITE - USE FIGURE DIMENSIONS ONLY - COPYRIGHT RESERVED FOR DAVEY & SMITH ARCHITECTS LTD.