Landscape Section I *Scale (1:100)*

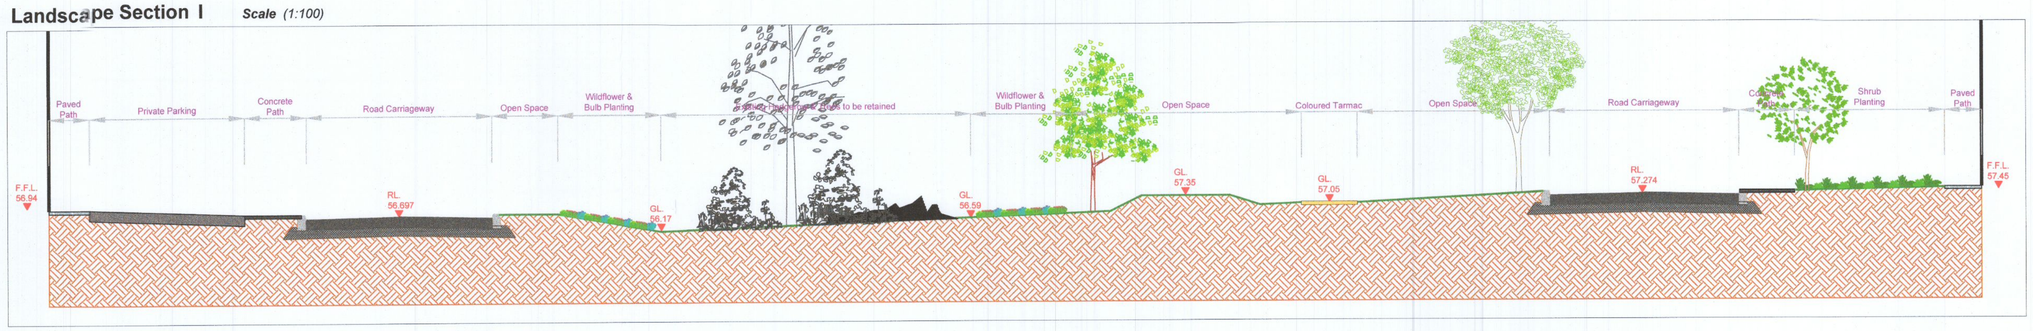

Landscape Section J *Scale (1:100)*

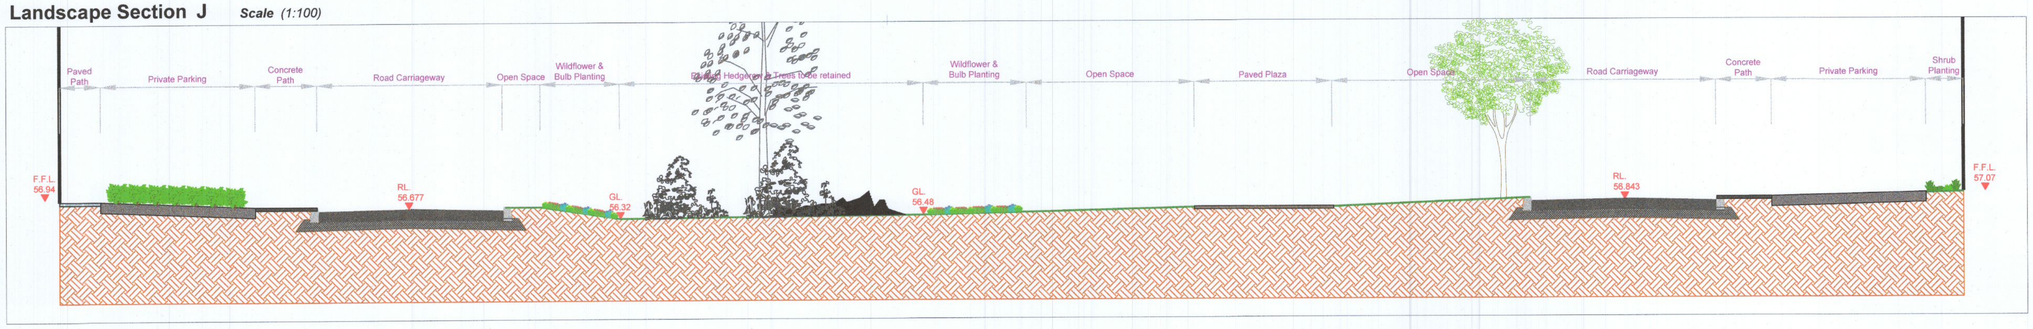

Landscape Section K *Scale (1:100)*

Landscape Section L *Scale (1:100)*

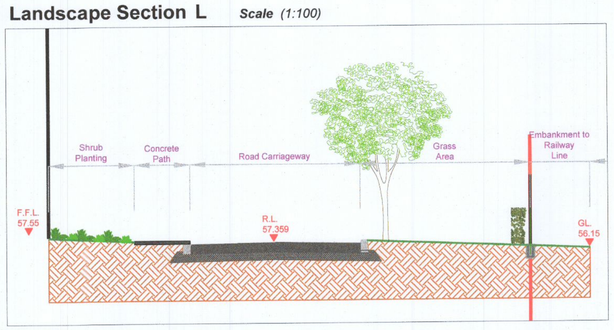

Landscape Section M *Scale (1:100)*

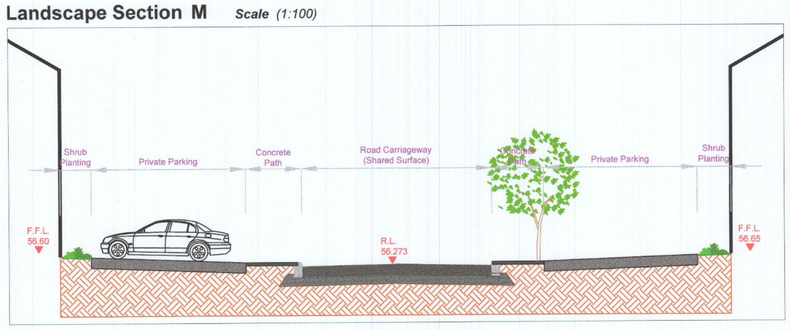

Landscape Section N *Scale (1:100)*

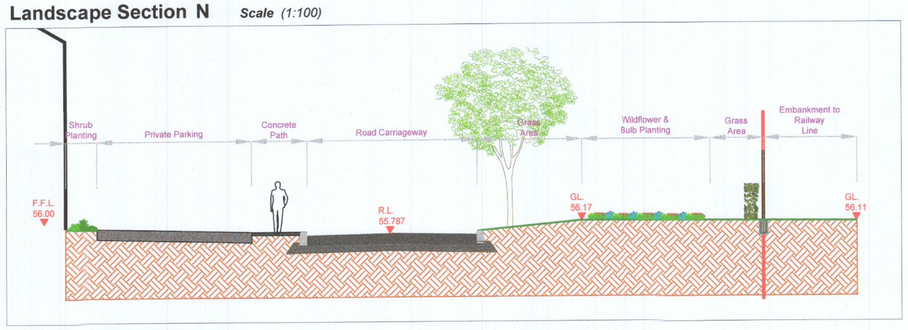

Section Key Plan

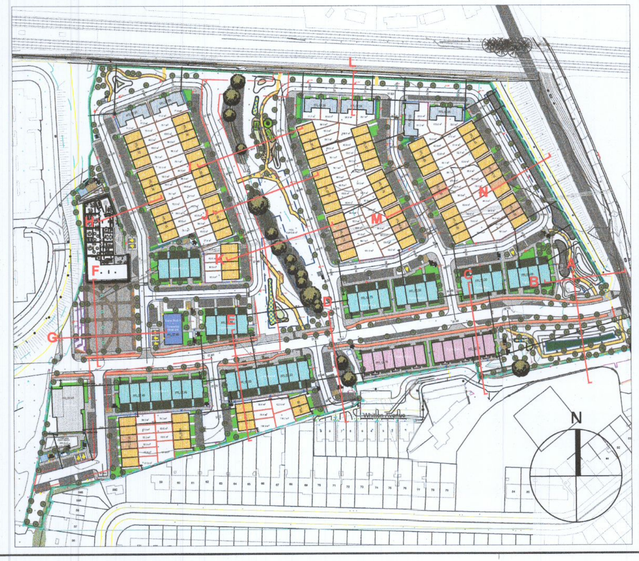

REV	DATE	BY	CHECKED	DESCRIPTION
	08/11/2022	PR	RMD	Additional Information

Project Title: Clonburris SDZ at Dublin 22

Client:	Kelland Homes	Dwg No.	03(III) SCT.
Drawing Title:	Landscape Sections (iii)	Scale	1:100 at A1
Job No.	1577	Date	12/11/2020

Ronan MacDiarmada + Associates Ltd.
Landscape Architects and Consultants.

5 Tootenhill, Rathcoole, Co. Dublin
tel: +353 1 412 4476 mob: 086 26 25 438
fax: +353 1 401 3748 e-mail: ronan@rmda.ie

This Drawing is Copyright ©