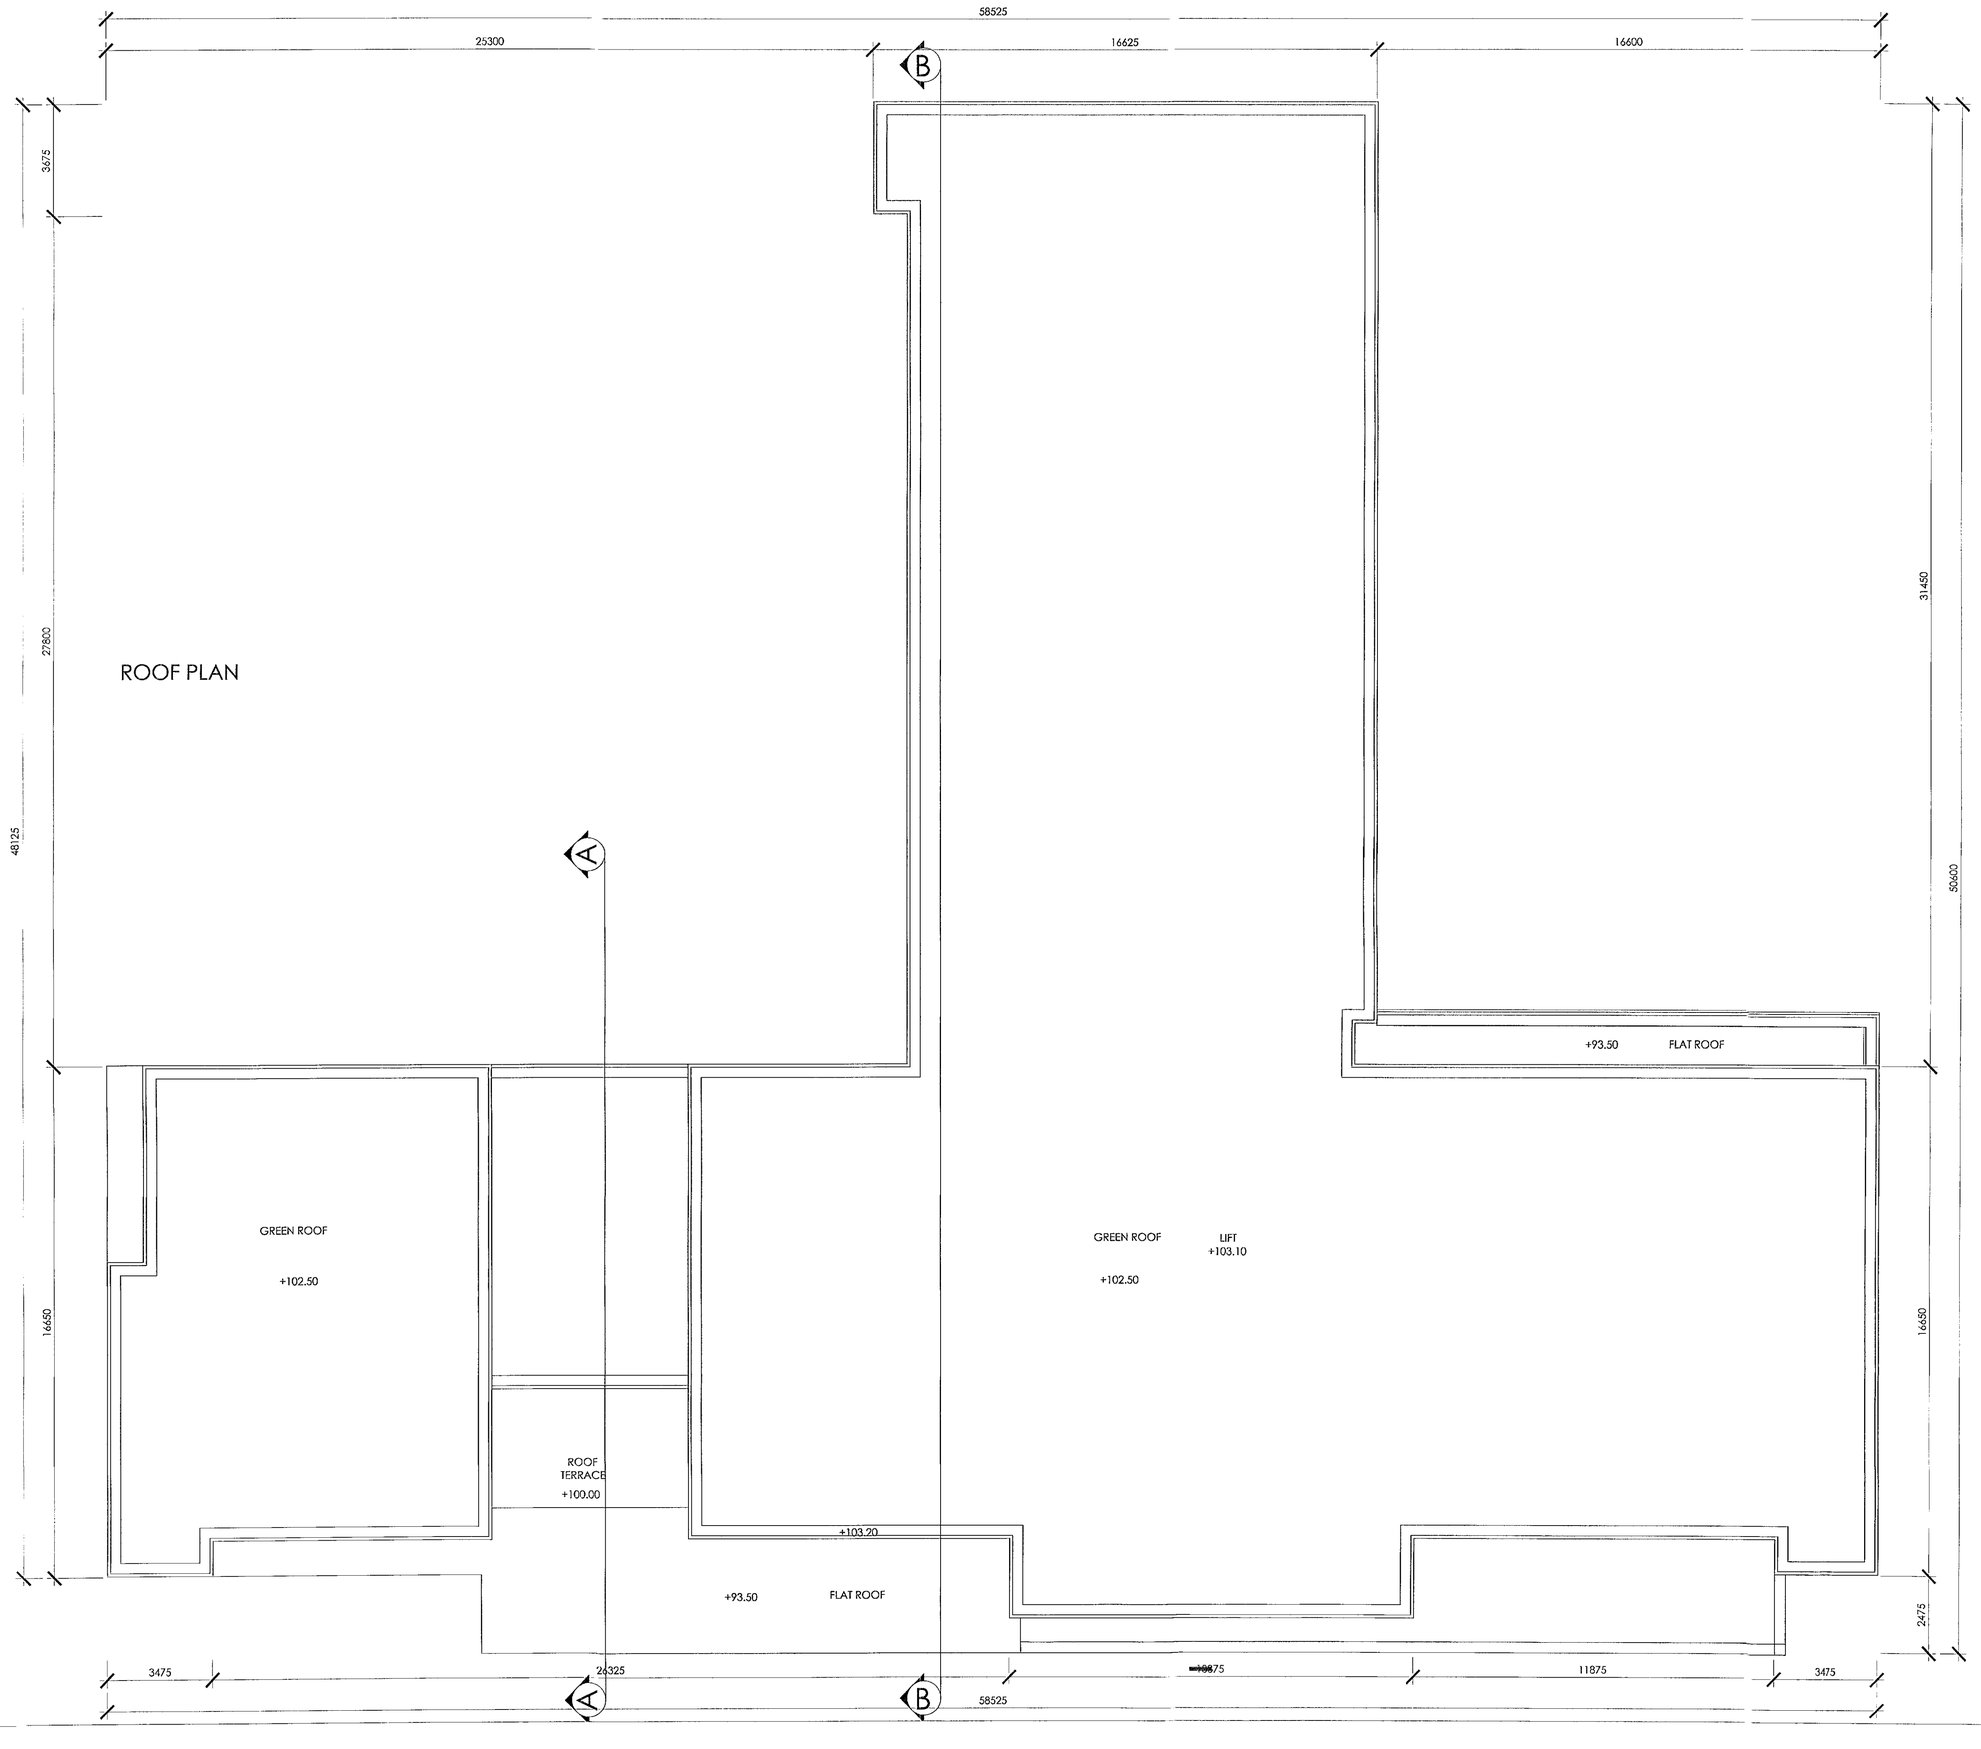

A	05.05.22	AMENDMENTS TO ROOF TERRACE SETBACK

CLIENT
ST MARYS MEDICAL (TALLAGHT LTD)

PROJECT
NURSING HOME + INDEPENDENT LIVING UNITS
OLD GREENHILLS ROAD,
TALLAGHT, DUBLIN.

TITLE
PROPOSED NURSING HOME
ROOF PLAN

JNP | ARCHITECTS

ARCHITECTS. PLANNERS. PROJECT MANAGERS

2nd FLOOR, ALFRED HOUSE,
ALFRED STREET,
BELFAST, BT2 5ETD

TEL : +44(0)28 9044 5930
E : fi@jnp-architects.com

30 NORTHWOOD COURT,
NORTHWOOD,
SANTRY, DUBLIN 9

TEL : +353 (0) 1894 0100

DRAWN BY	DATE	CHECKED BY	SCALE @ A1
TH	21/01/22	DOH	1:100

DRAWING NUMBER
3464-P-009

REVISION
A