Note:-
Refer also to proposed plans for dimensions of proposed building to site bounary

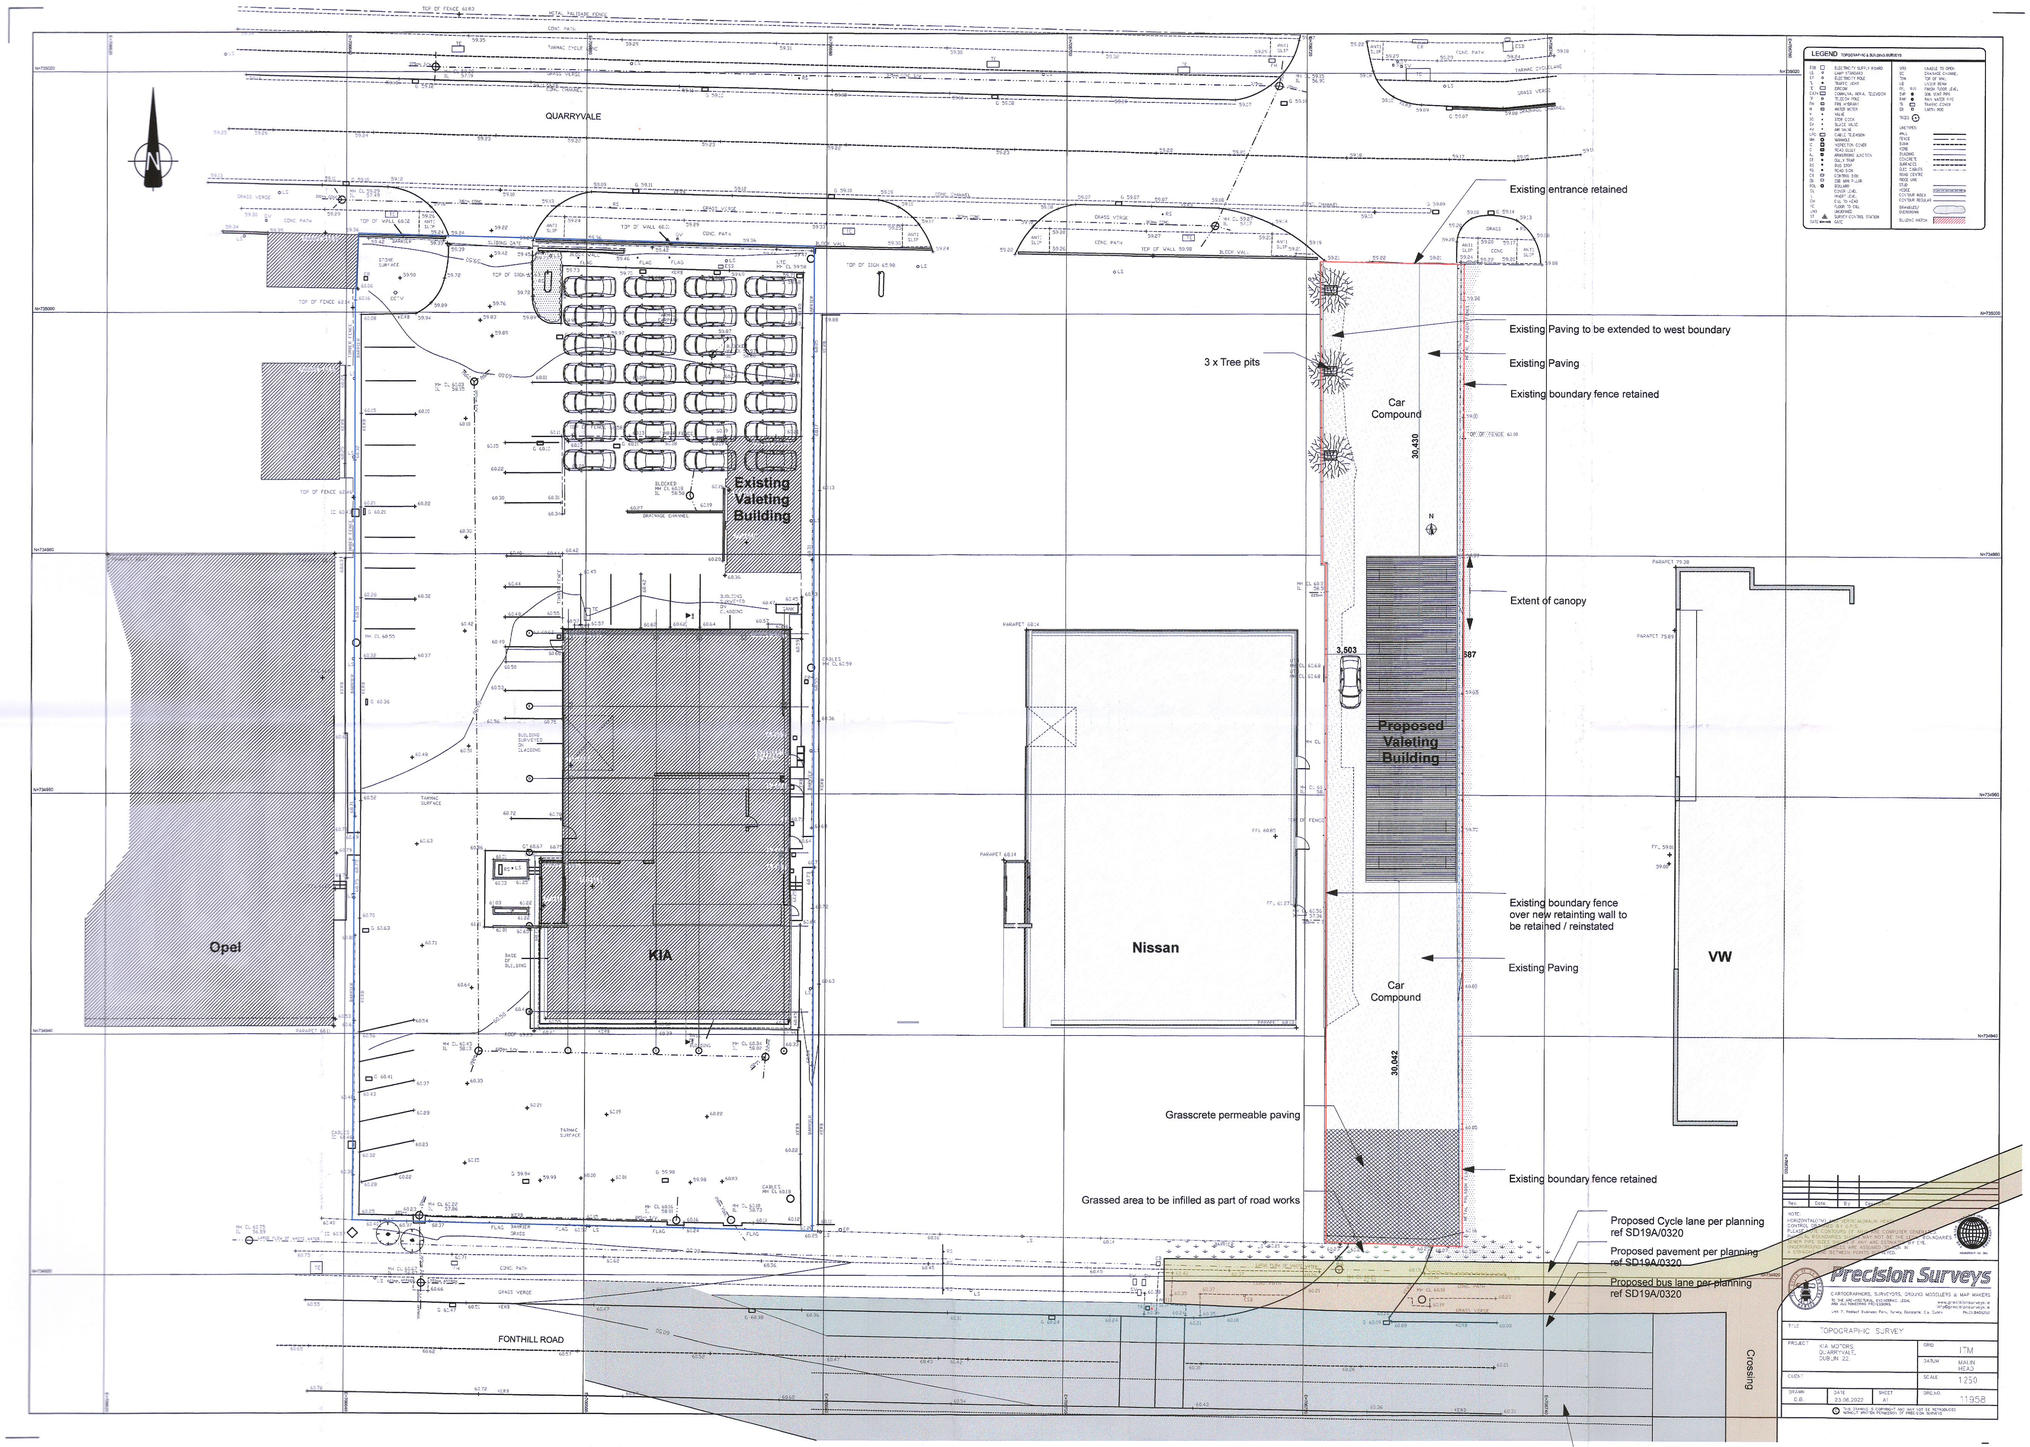

Note:
Coloured areas are proposed road works per SD19A/0320 overlaid on existing survey

1
-

Block Plan 1:250
1:250

0 1 2 3 4 5 6 7 8 9
Scale @ 1:100

0 1 2 3 4
Scale @ 1:50

Rev/ID	Description	Date
B	Proposed road works and additional permeable landscaping added	07-11-22

Purpose of Issue

status

Scales @ A1: 1:250

Project No.: 2209

Originator: 086 8133456

HODGINS ARCHITECTS
Amalfi, Rocky Road Wicklow Town, Co. Wicklow A67 FA46
hodginsarchitects@gmail.com

Project: KIA LIFFEY VALLEY Showroom and Valeting Buildings
Valley Motor Mall, Dublin 22

Client: GABRIEL KEANE MOTORS

Layout Title: Block Plan

Drawing Number: 2209 - HA - A.2 B