All dimensions to be checked on site. Figured dimensions take preference over scaled dimensions. Any errors or discrepancies to be reported to the Architects. This drawing may not be edited or modified by the recipient.

A1

"Copyright and ownership of this drawing is vested in RKD Architects, whose prior written consent is required for its use, reproduction or for publication to any third party.
All rights reserved by the law of copyright and by international copyright conventions are reserved to RKD Architects and may be protected by court proceedings for damages and/or injunctions and costs."

Notes

N

SITE BOUNDARY
SITE OWNERSHIP

Planning Pack Map

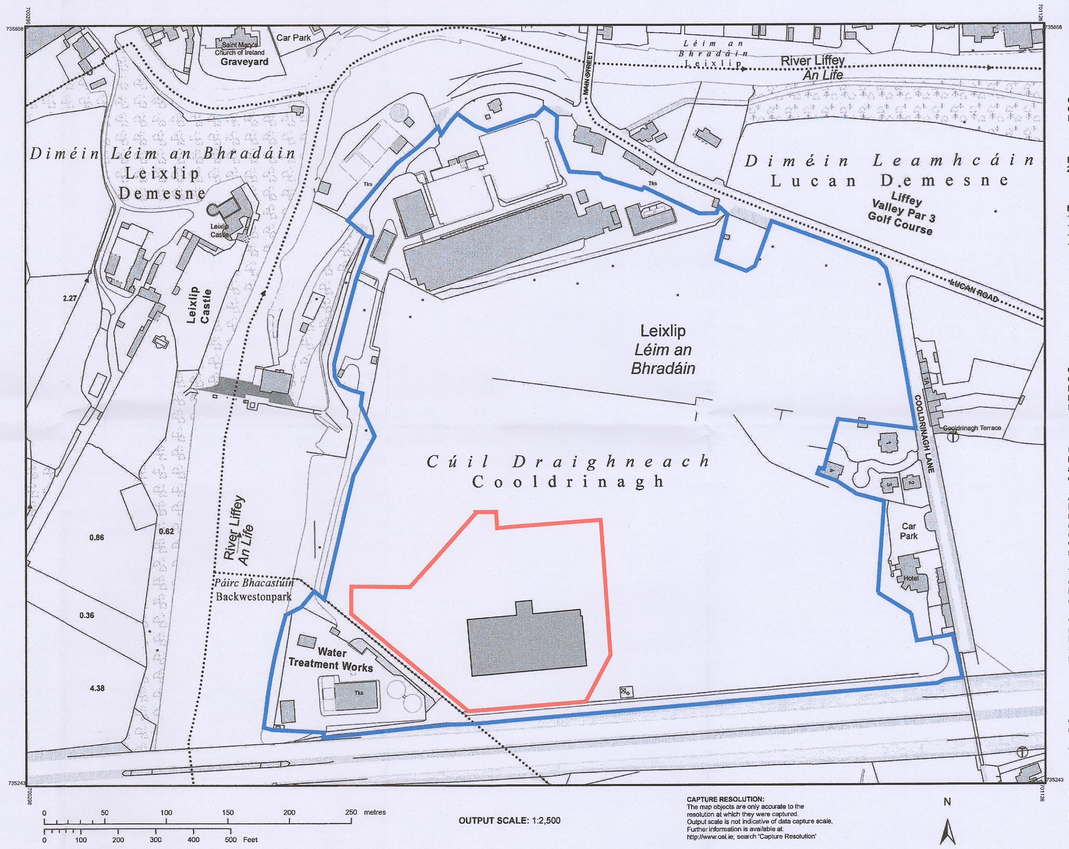

0 50 100 150 200 250 metres
0 100 200 300 400 500 Feet

OUTPUT SCALE: 1:2,500

CAPTURE RESOLUTION:
The map objects are only accurate to the resolution at which they were captured.
Output scale is not indicative of data capture scale.
Further information is available at:
http://www.osi.ie; search 'Capture Resolution'

N

Ordnance Survey Ireland
National Mapping Agency

CENTRE COORDINATES:
ITM 700711,735551

PUBLISHED: 27/07/2022
ORDER NO.: 50282358_1

MAP SERIES:	MAP SHEETS:
1:1,000	3194-16
1:1,000	3194-17
1:1,000	3194-21
1:1,000	3194-22

COMPILED AND PUBLISHED BY:
Ordnance Survey Ireland,
Phoenix Park,
Dublin 8,
Ireland.

Unauthorised reproduction infringes Ordnance Survey Ireland and Government of Ireland copyright.

All rights reserved.
No part of this publication may be copied, reproduced or transmitted in any form or by any means without the prior written permission of the copyright owners.

The representation on this map of a road, track or footpath is not evidence of the existence of a right of way.

Ordnance Survey maps never show legal property boundaries, nor do they show ownership of physical features.

©Suirbhéireacht Ordanáis Éireann, 2022
©Ordnance Survey Ireland, 2022

www.osi.ie/copyright

LEGEND:

http://www.osi.ie;
search 'Large Scale Legend'

01
A1000

SITE LOCATION PLAN
SCALE: 1:2500@A1

REV	DATE	CHK BY	DESCRIPTION
P01	07.11.22	MMC	ISSUED FOR PLANNING

STATUS: PLANNING

PROJECT: Irish Water Leixlip Water Treatment Plant

PROJECT ADDRESS: Leixlip, Lucan Demesne Co. Dublin

DWG TITLE: SITE LOCATION MAP

DWG NO: A1000
REV: P01

JOB NO: 22116
SCALE @ A1: 1:2500 @ A1

DATE: 25.07.22
DRN: MMC

RKD ARCHITECTS
RKD Architects
Project Managers Interior Designers
59 Northumberland Road
Ballsbridge
Dublin 4
Tel +353 1 668 1055
Fax +353 1 668 3699
W www.rkdarchitects.com
E info@rkdarchitects.com