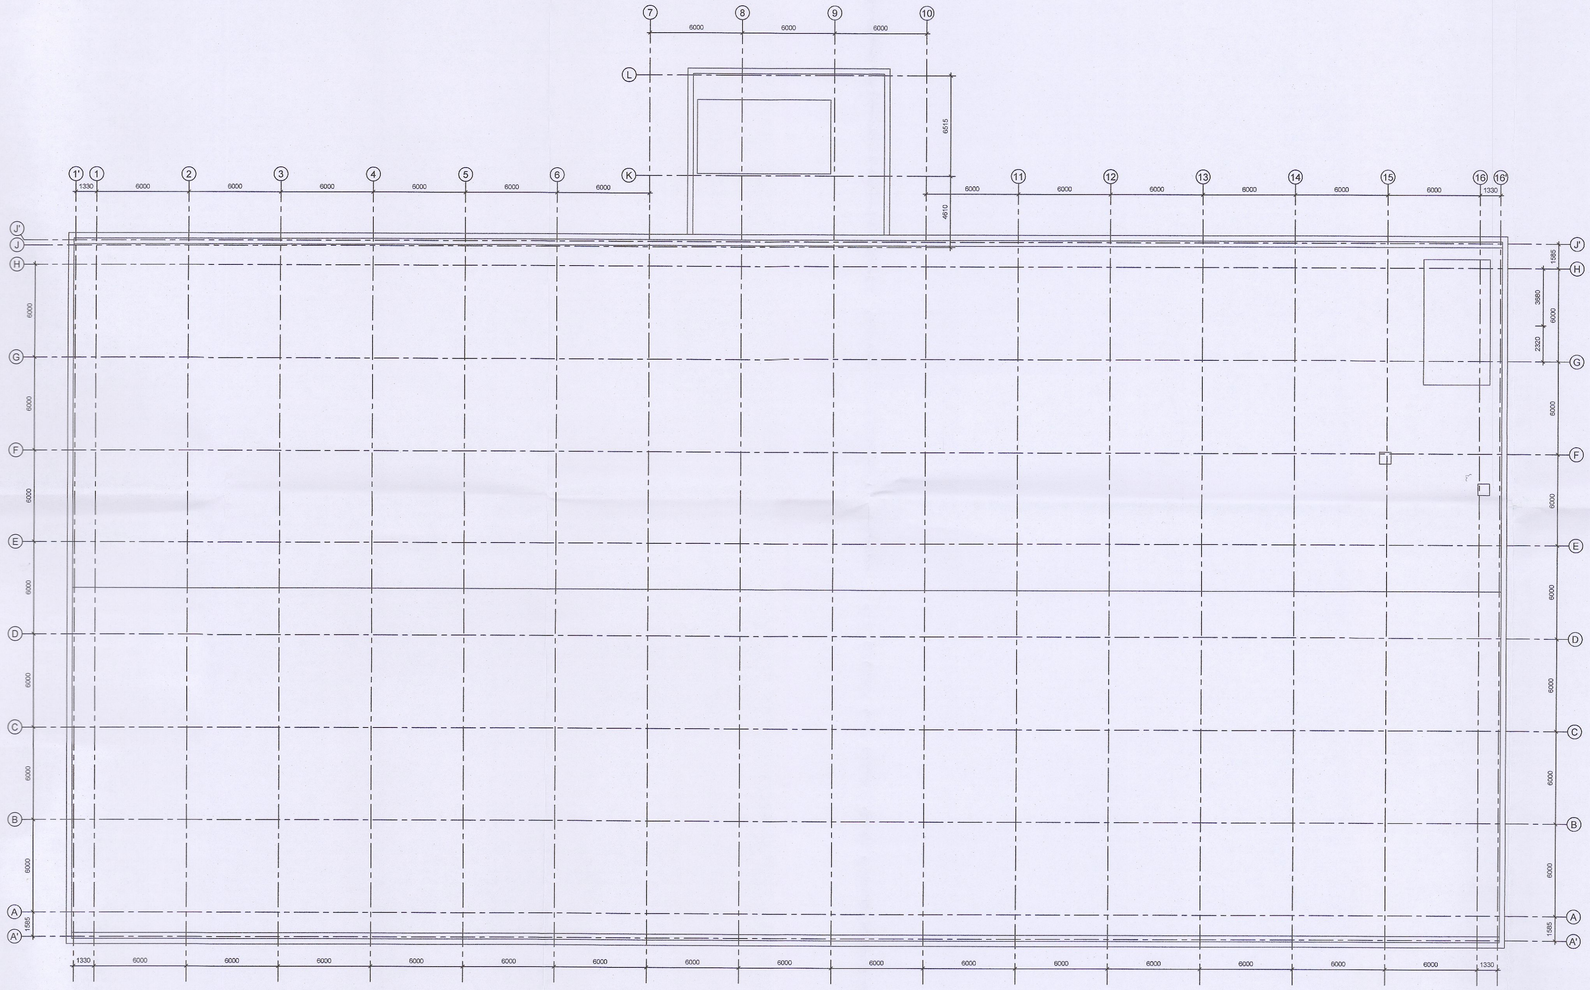

01
A1102

EXISTING ROOF PLAN
SCALE: 1:200@A1

All dimensions to be checked on site. Figured dimensions take preference over scaled dimensions. Any errors or discrepancies to be reported to the Architects. This drawing may not be edited or modified by the recipient.

A1

"Copyright and ownership of this drawing is vested in RKD Architects, whose prior written consent is required for its use, reproduction or for publication to any third party.
All rights reserved by the law of copyright and by international copyright conventions are reserved to RKD Architects and may be protected by court proceedings for damages and/or injunctions and costs."

Notes

REV	DATE	CHK BY	DESCRIPTION
P01	07.11.22	MMC	ISSUED FOR PLANNING

STATUS: PLANNING

PROJECT: Irish Water Leixlip Water Treatment Plant

PROJECT ADDRESS: Leixlip, Lucan Demesne Co. Dublin

DWG TITLE: Existing Roof Plan

DWG NO: A1102 | REV: P01

JOB NO: 22116 | SCALE @ A1: 1:200 @ A1

DATE: 25.07.22 | DRN: MMC

RKD ARCHITECTS
RKD Architects
Project Managers Interior Designers
59 Northumberland Road
Ballsbridge
Dublin 4
Tel +353 1 668 1055
Fax +353 1 668 3699
W www.rkdarchitects.com
E info@rkdarchitects.com