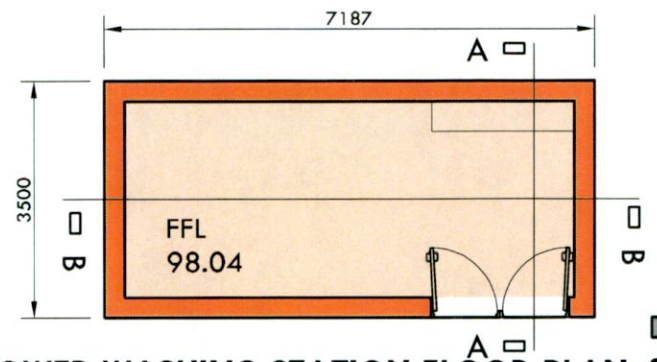

POWER WASHING STATION FLOOR PLAN
Scale 1:100

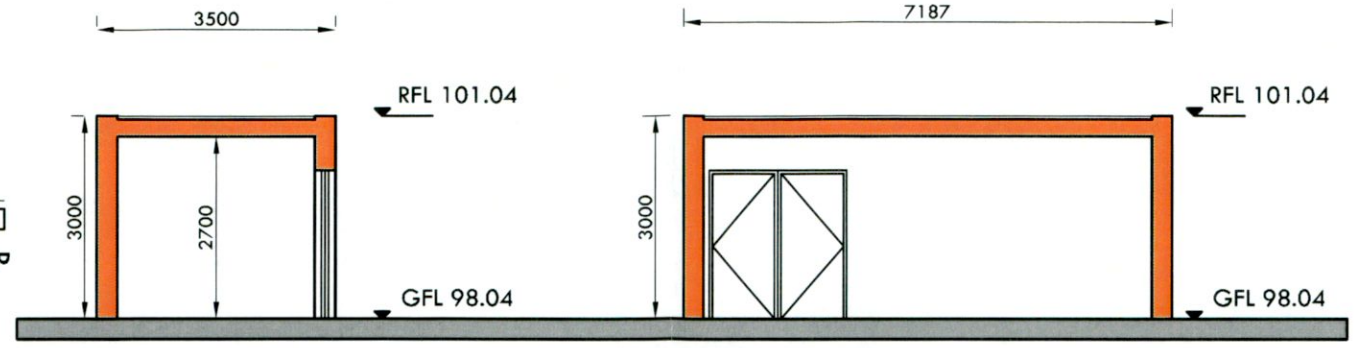

SECTION AA
Scale 1:100

SECTION BB
Scale 1:100

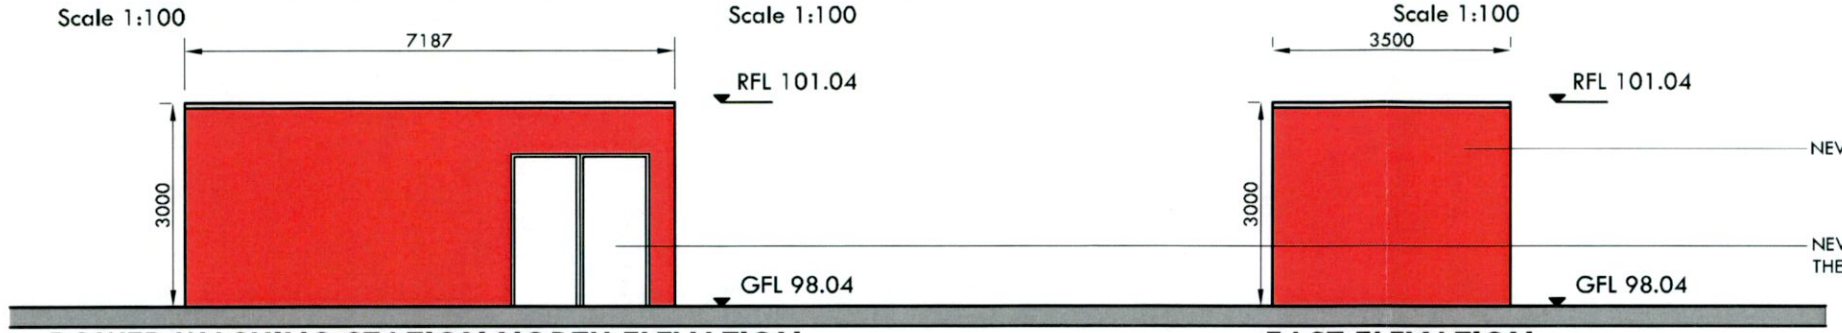

POWER WASHING STATION NORTH ELEVATION
Scale 1:100

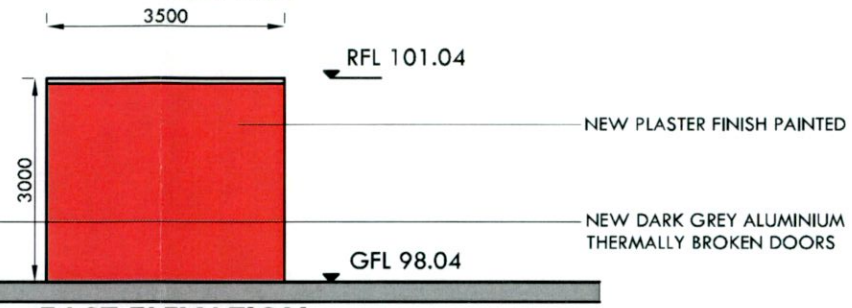

EAST ELEVATION
Scale 1:100

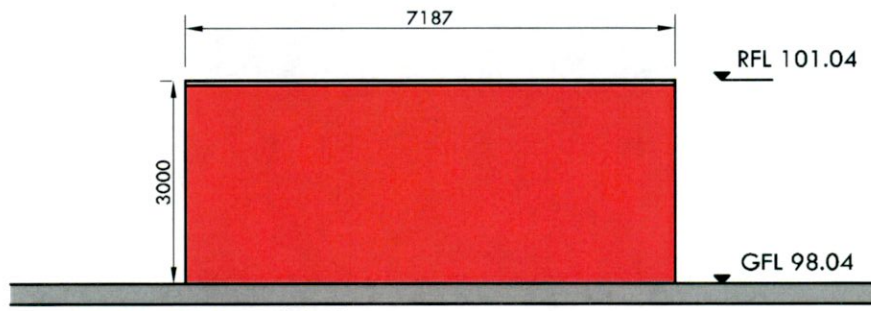

SOUTH ELEVATION
Scale 1:100

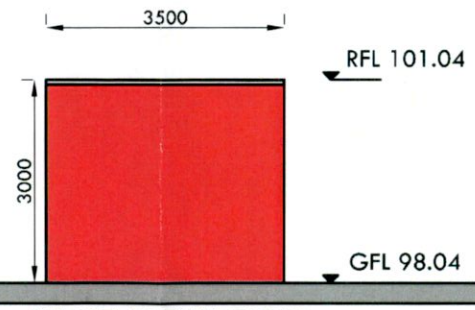

WEST ELEVATION
Scale 1:100

Rev	Date	Description	Drawn By	Checked By

Project	REDEVELOPMENT OF GLEN ABBEY, TALLAGHT, DUBLIN 24			Drawing No. P(01)18
Client	HSE ESTATES			Revision
Drawing Title	POWER WASHING STATION			
Job No. 44007	Date OCT 22	Scale 1:100	Drawn By E.R.	Checked By JH / Released

AXO ARCHITECTS
AXO ARCHITECTS, ELLISON STREET, CASTLEBAR, COUNTY MAYO F23 TH73 TEL (094)9026094 E-MAIL info@axoarchitects.ie WEB www.axoarchitects.ie