C.Planting Area 3

Scale (1:150)

C.Planting Area 3 cont.

Scale (1:150)

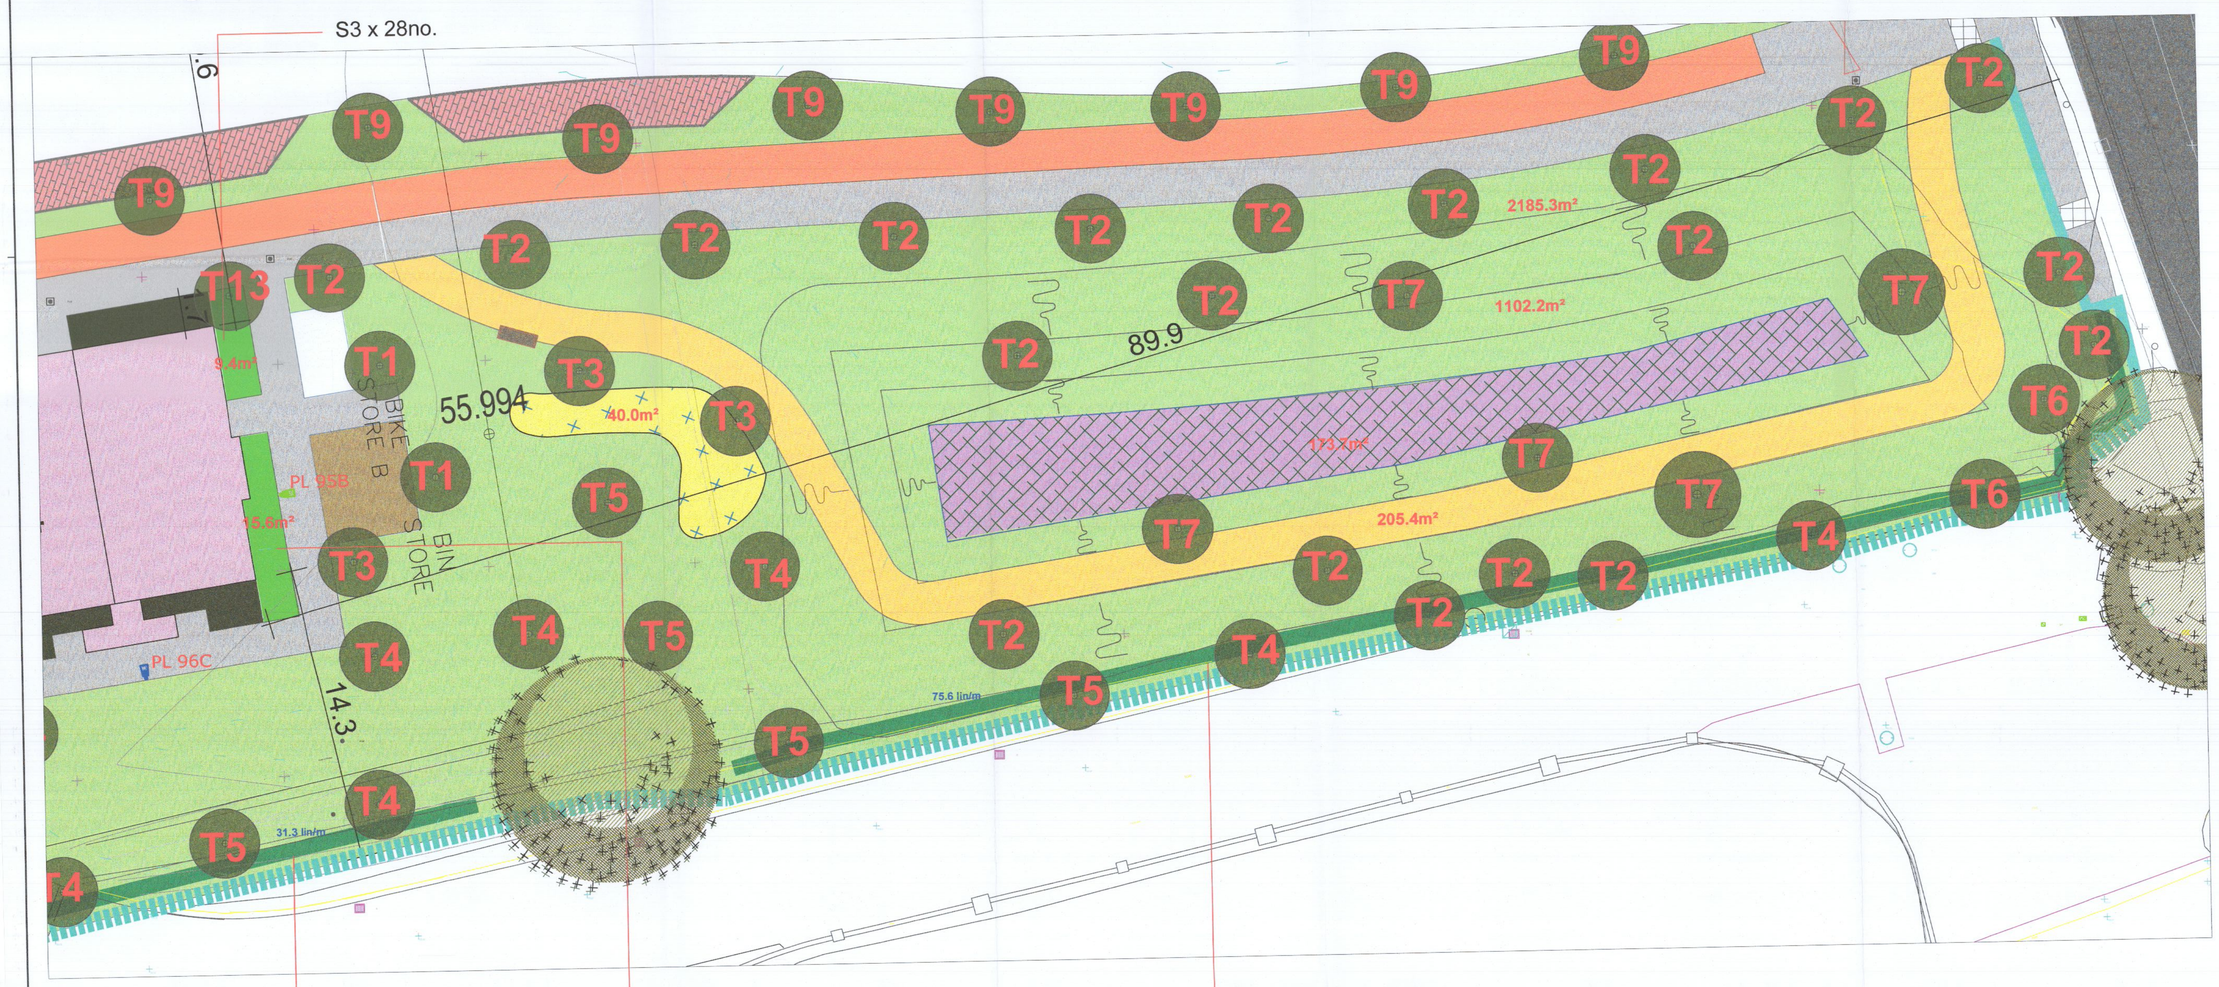

Location Plan

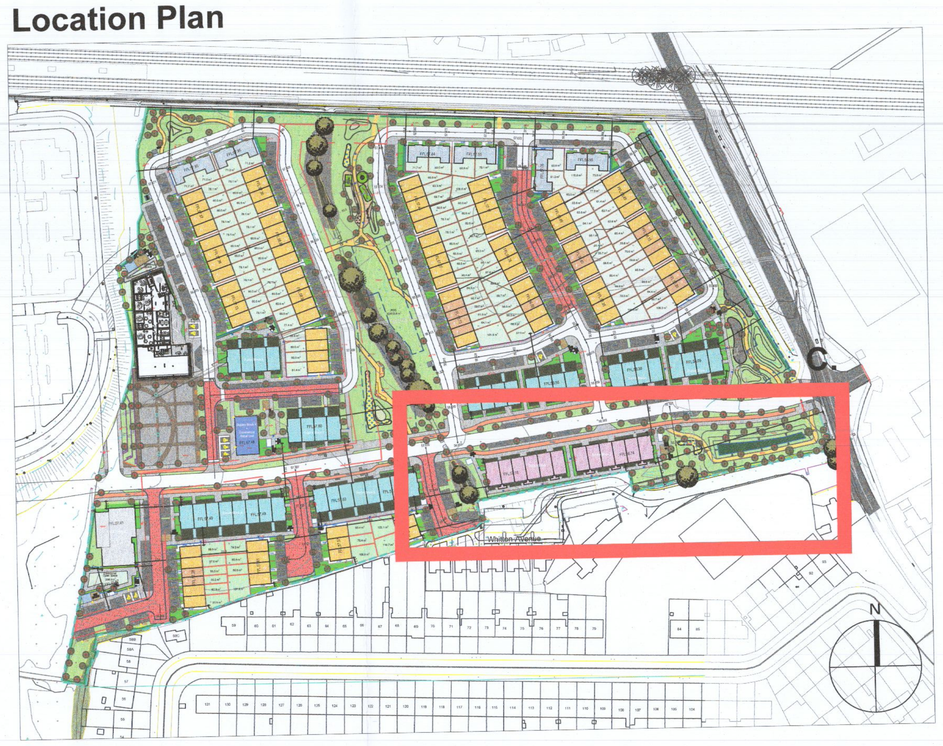

Proposed Shrub Planting - 2601.4 sq.m
450mm topsoil depth

Code	Species Name	Specification	Plant/m2	No.
P.o..	*Prunus* 'Otto Luyken'	c/g 3L 30-40cm ht.	3m²	1055
L.a..	*Lavandula angustifolia*	c/g 3L 30-40cm ht.	4m²	2691
L.g..	*Libertia grandiflora*	c/g 3L 30-40cm ht.	3m²	1560
C.c..	*Cistus corbariensis*	c/g 3L 30-40cm ht.	3m²	354
S.c..	*Sarcococca confusa*	c/g 3L 30-40cm ht.	3m²	1360
A.s..	*Astelia* 'Silver Spear'	c/g 2L 30-40cm ht.	5m²	634
S.s..	*Sedum spectible*	c/g 2L 30-40cm ht.	5m²	154

Proposed Ground Cover Planting
450mm topsoil depth

Code	Species Name	Specification	Plant/m2	No.
B.c..	*Bergenia cordifolia*	c/g 2L 30-40cm ht.	5m²	721
P.a..	*Persicaria affinis*	c/g 2L 30-40cm ht.	5m²	517
H.n.	*Helleborus niger*	c/g 2L 30-40cm ht.	5m²	402

H1 - Native Hedgerow (450mm topsoil depth / 100cm double row)
Species Name
Craetagus monogyna, Ilex aquifolium, Corylus avellana, Viburnum opulus - approx. 933.3 lin/m

H2 - Evergreen hedgerow (450mm topsoil depth / 100cm single row)
Ligustrum vulgare - approx. 612.3 lin/m

REV	DATE	BY	CHECKED	DESCRIPTION
	08/11/2022	FR	RMD	Additional Information

Project Title: Clonburris SDZ at Dublin 22

Client: Kelland Homes
Drawing Title: Landscape Planting Plan (ii)
Job No. 1577
Dwg No. 06 LPP
Scale Varies
Date 12/11/2020

Ronan MacDiarmada + Associates Ltd.
Landscape Architects and Consultants.
5 Tootenhill, Rathcoole, Co. Dublin
tel: +353 1 412 4476 mob: 086 26 25 438
fax: +353 1 401 3748 e-mail: ronan@rmda.ie

This Drawing is Copyright