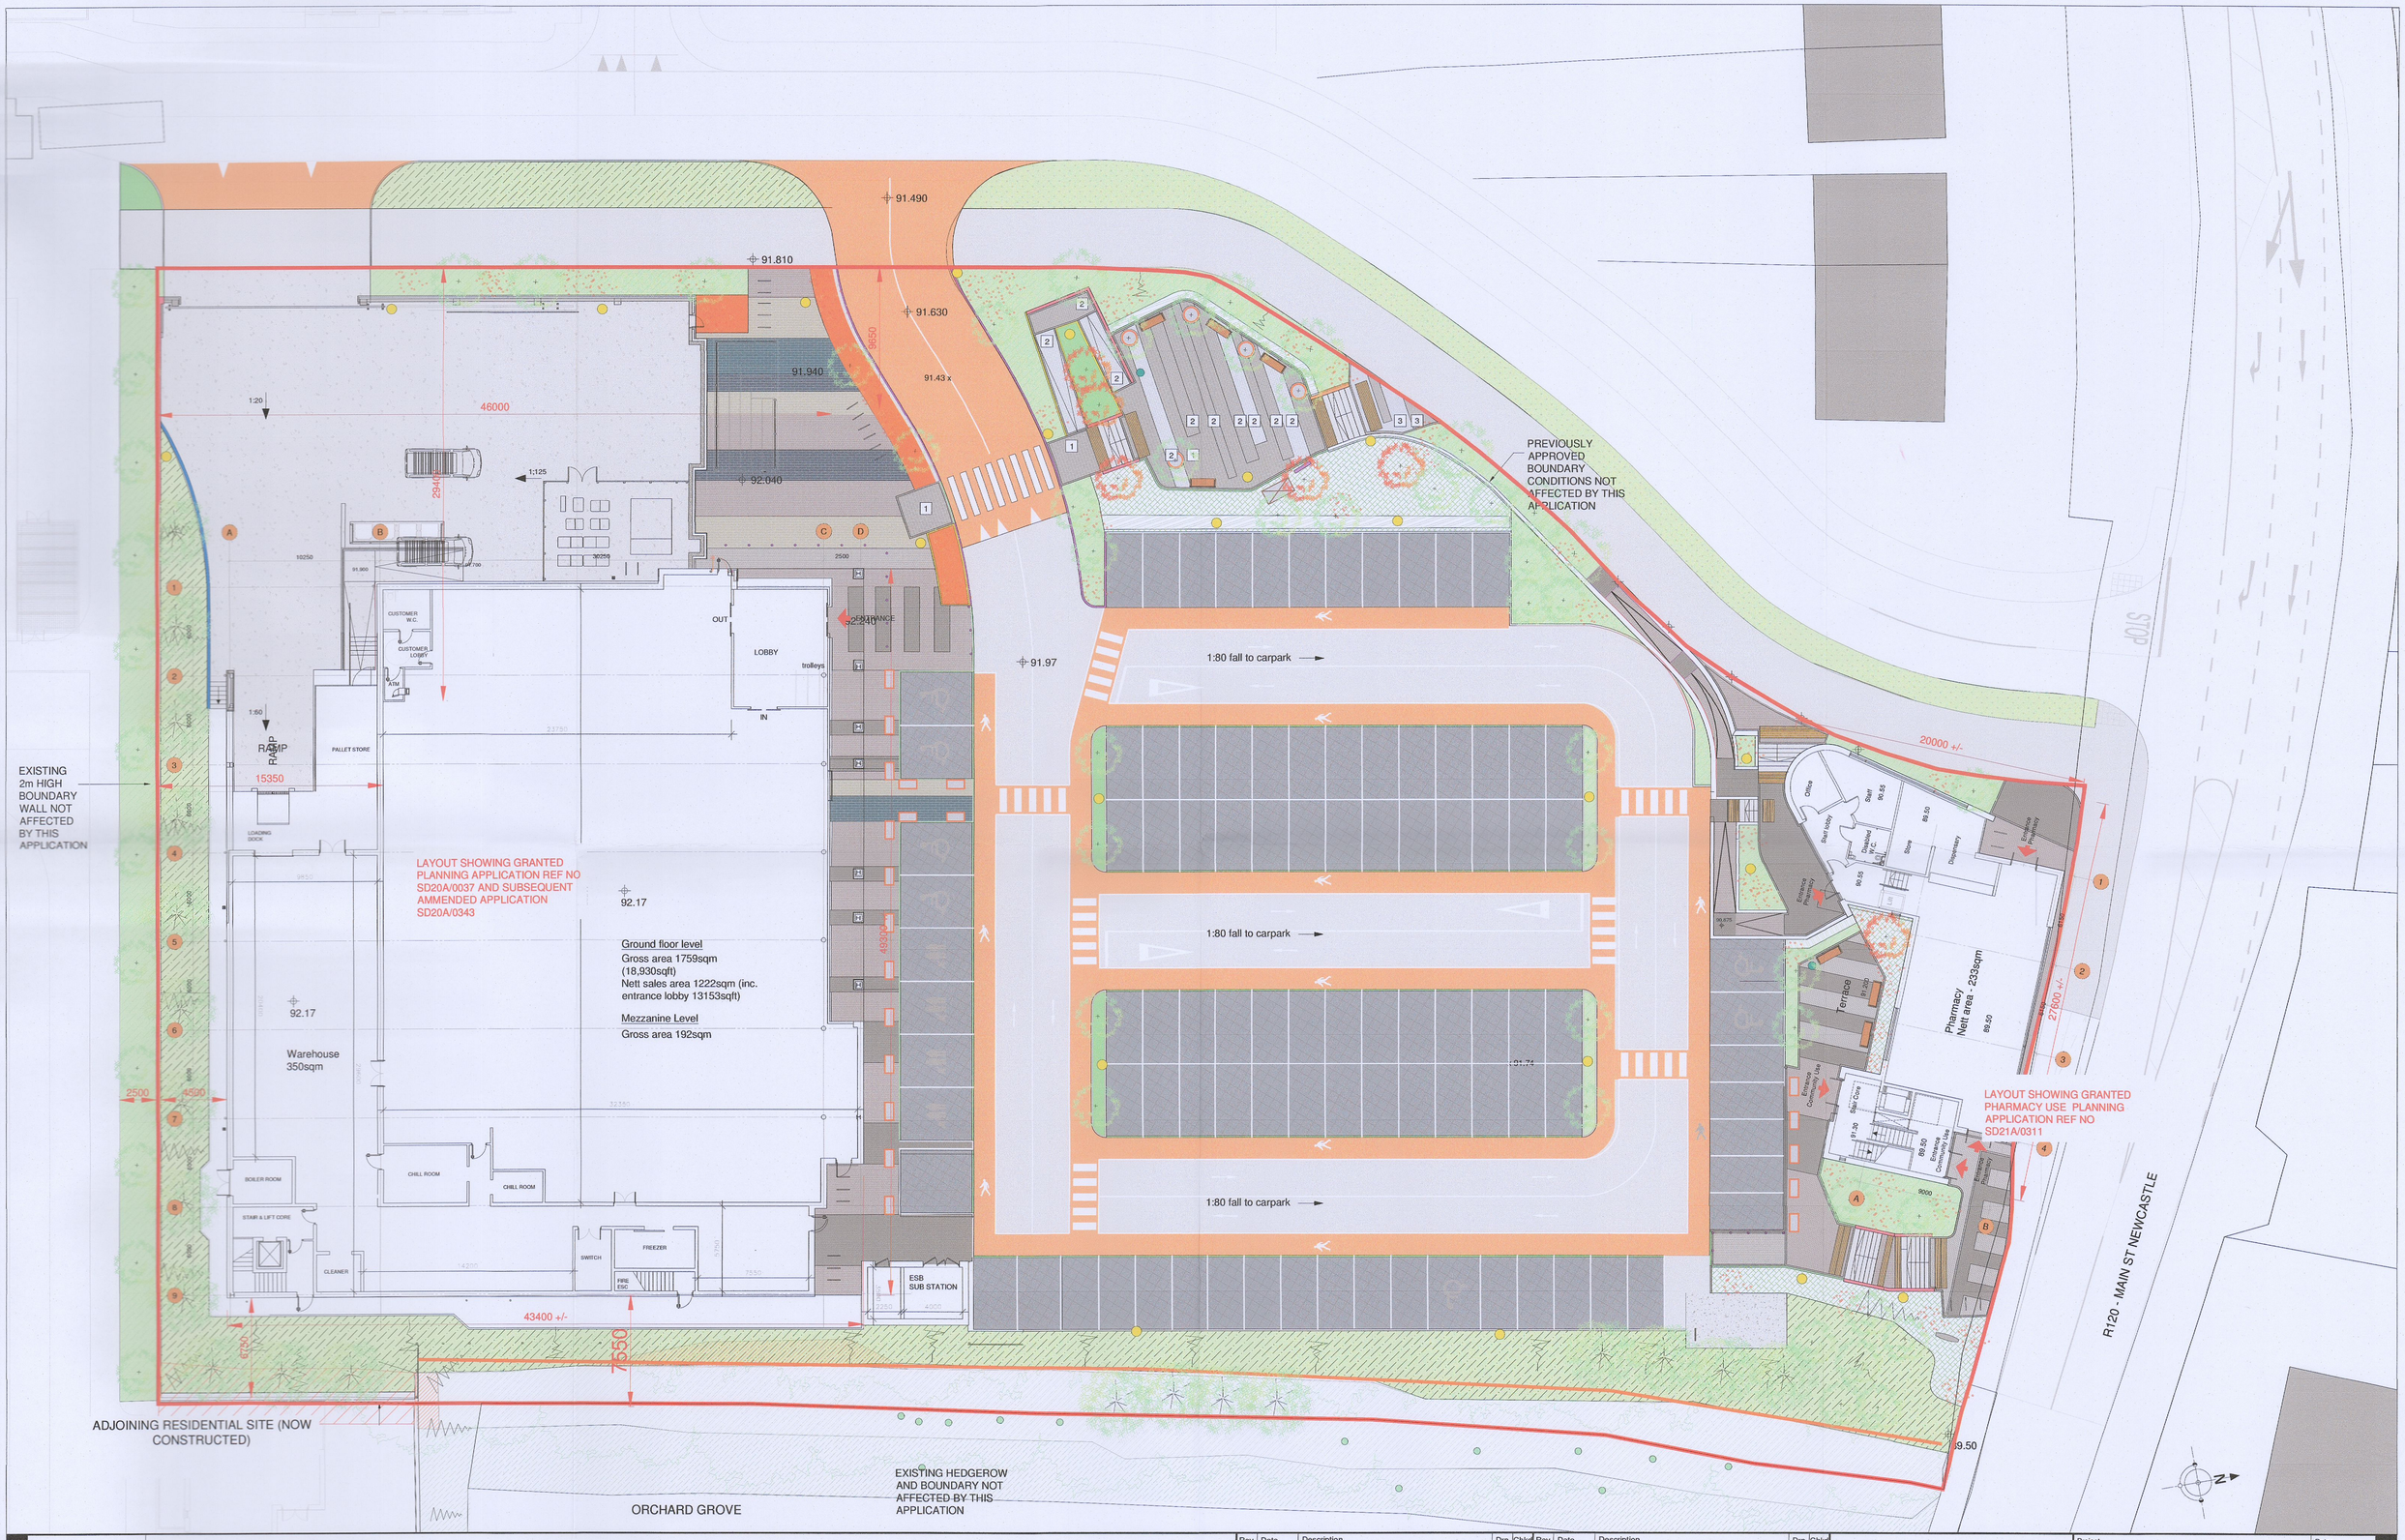

Check all dimensions on site. Do not rely on scaled dimensions. This drawing must be read in conjunction with all relevant contract documents.

This drawing is the property of Michael Collins Associates Ltd. (trading as MCA Architects). The drawing shall not be copied, reproduced or otherwise used without the consent of Michael Collins Associates Ltd.

Ground Floor Plan

Scale 1 : 200 @ A1

Amendments to previously approved Mixed Use Development, Main Street, Newcastle, Co Dublin - Reg Ref No SD20A/0037 & ammended application SD20A/0343

Rev	Date	Description	Drn	Chkd	Rev	Date	Description	Drn	Chkd

Architecture + Interior Design + Masterplanning + Project Management

MCA ARCHITECTS

4 Hanover Wharf, Asgard Road, Dublin 2, Ireland.
+353 1 6760916
info@mca.ie
www.mca.ie

Project Stage:	PLANNING APPLICATION	Date:	SEPT 2022
Client:	CEDARGLADE LIMITED	Drawn:	SF
Project:	Mixed Use Development, Main Street, Newcastle, Co Dublin	Chk'd:	GM
Drawing:	CURRENT GRANTED SITE PLAN & FLOOR PLANS	Sheet:	A1
		Scale:	1:200
Drawing Number:	2018.51.P11		