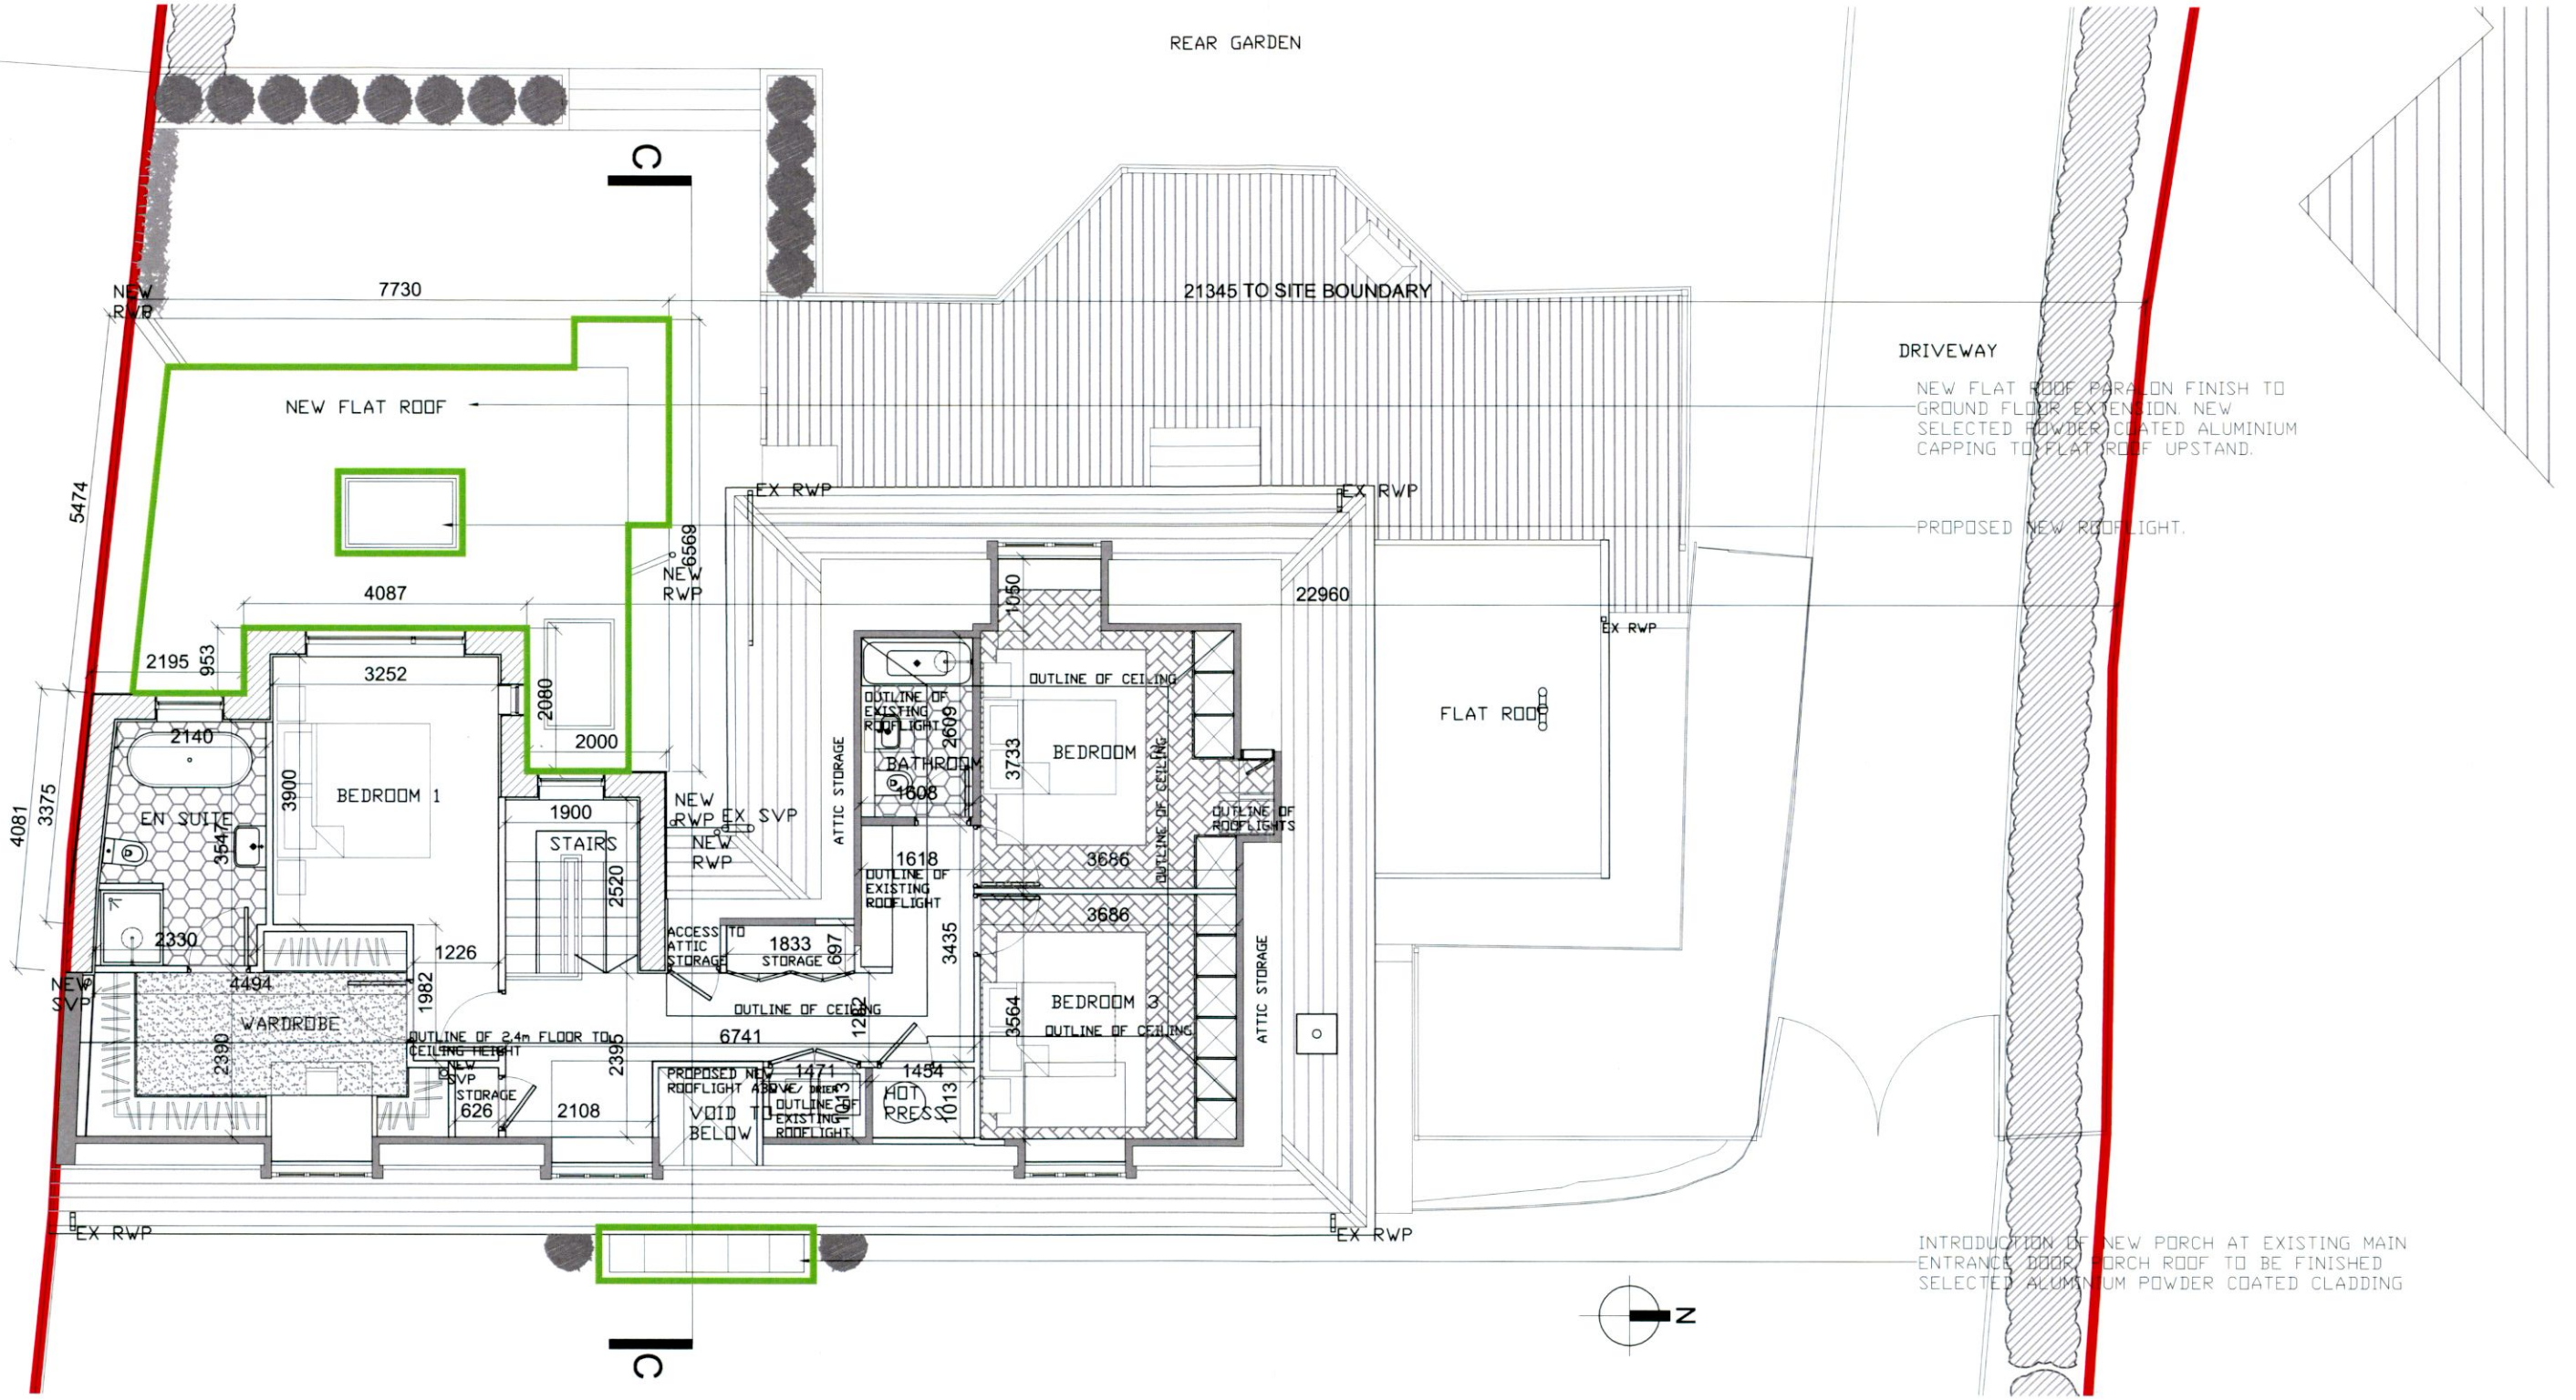


REVISED DORMER FLOOR PLAN
SCALE 1 : 100

EXTENT OF REVISED PLANNING

SITE BOUNDARY

# REVISED PLANNING

| No. | Revisions | Date |
|---|---|---|


EQUATION DESIGN
Meadow Lodge, Kilmacoo, Avoca, Co. Wicklow
MOBILE: 087-6810803
E-MAIL: equationdesign@gmail.com


Client: Seamus Foley & Lynne McKeon

Project: Croc Mhuire, Bohernabreena

Drawing title: REVISED DORMER FLOOR PLAN

Scale: 1:100

Date: NOV '22

Drawing no.: 2214 P 121

Revision:

Drawn:

Checked: