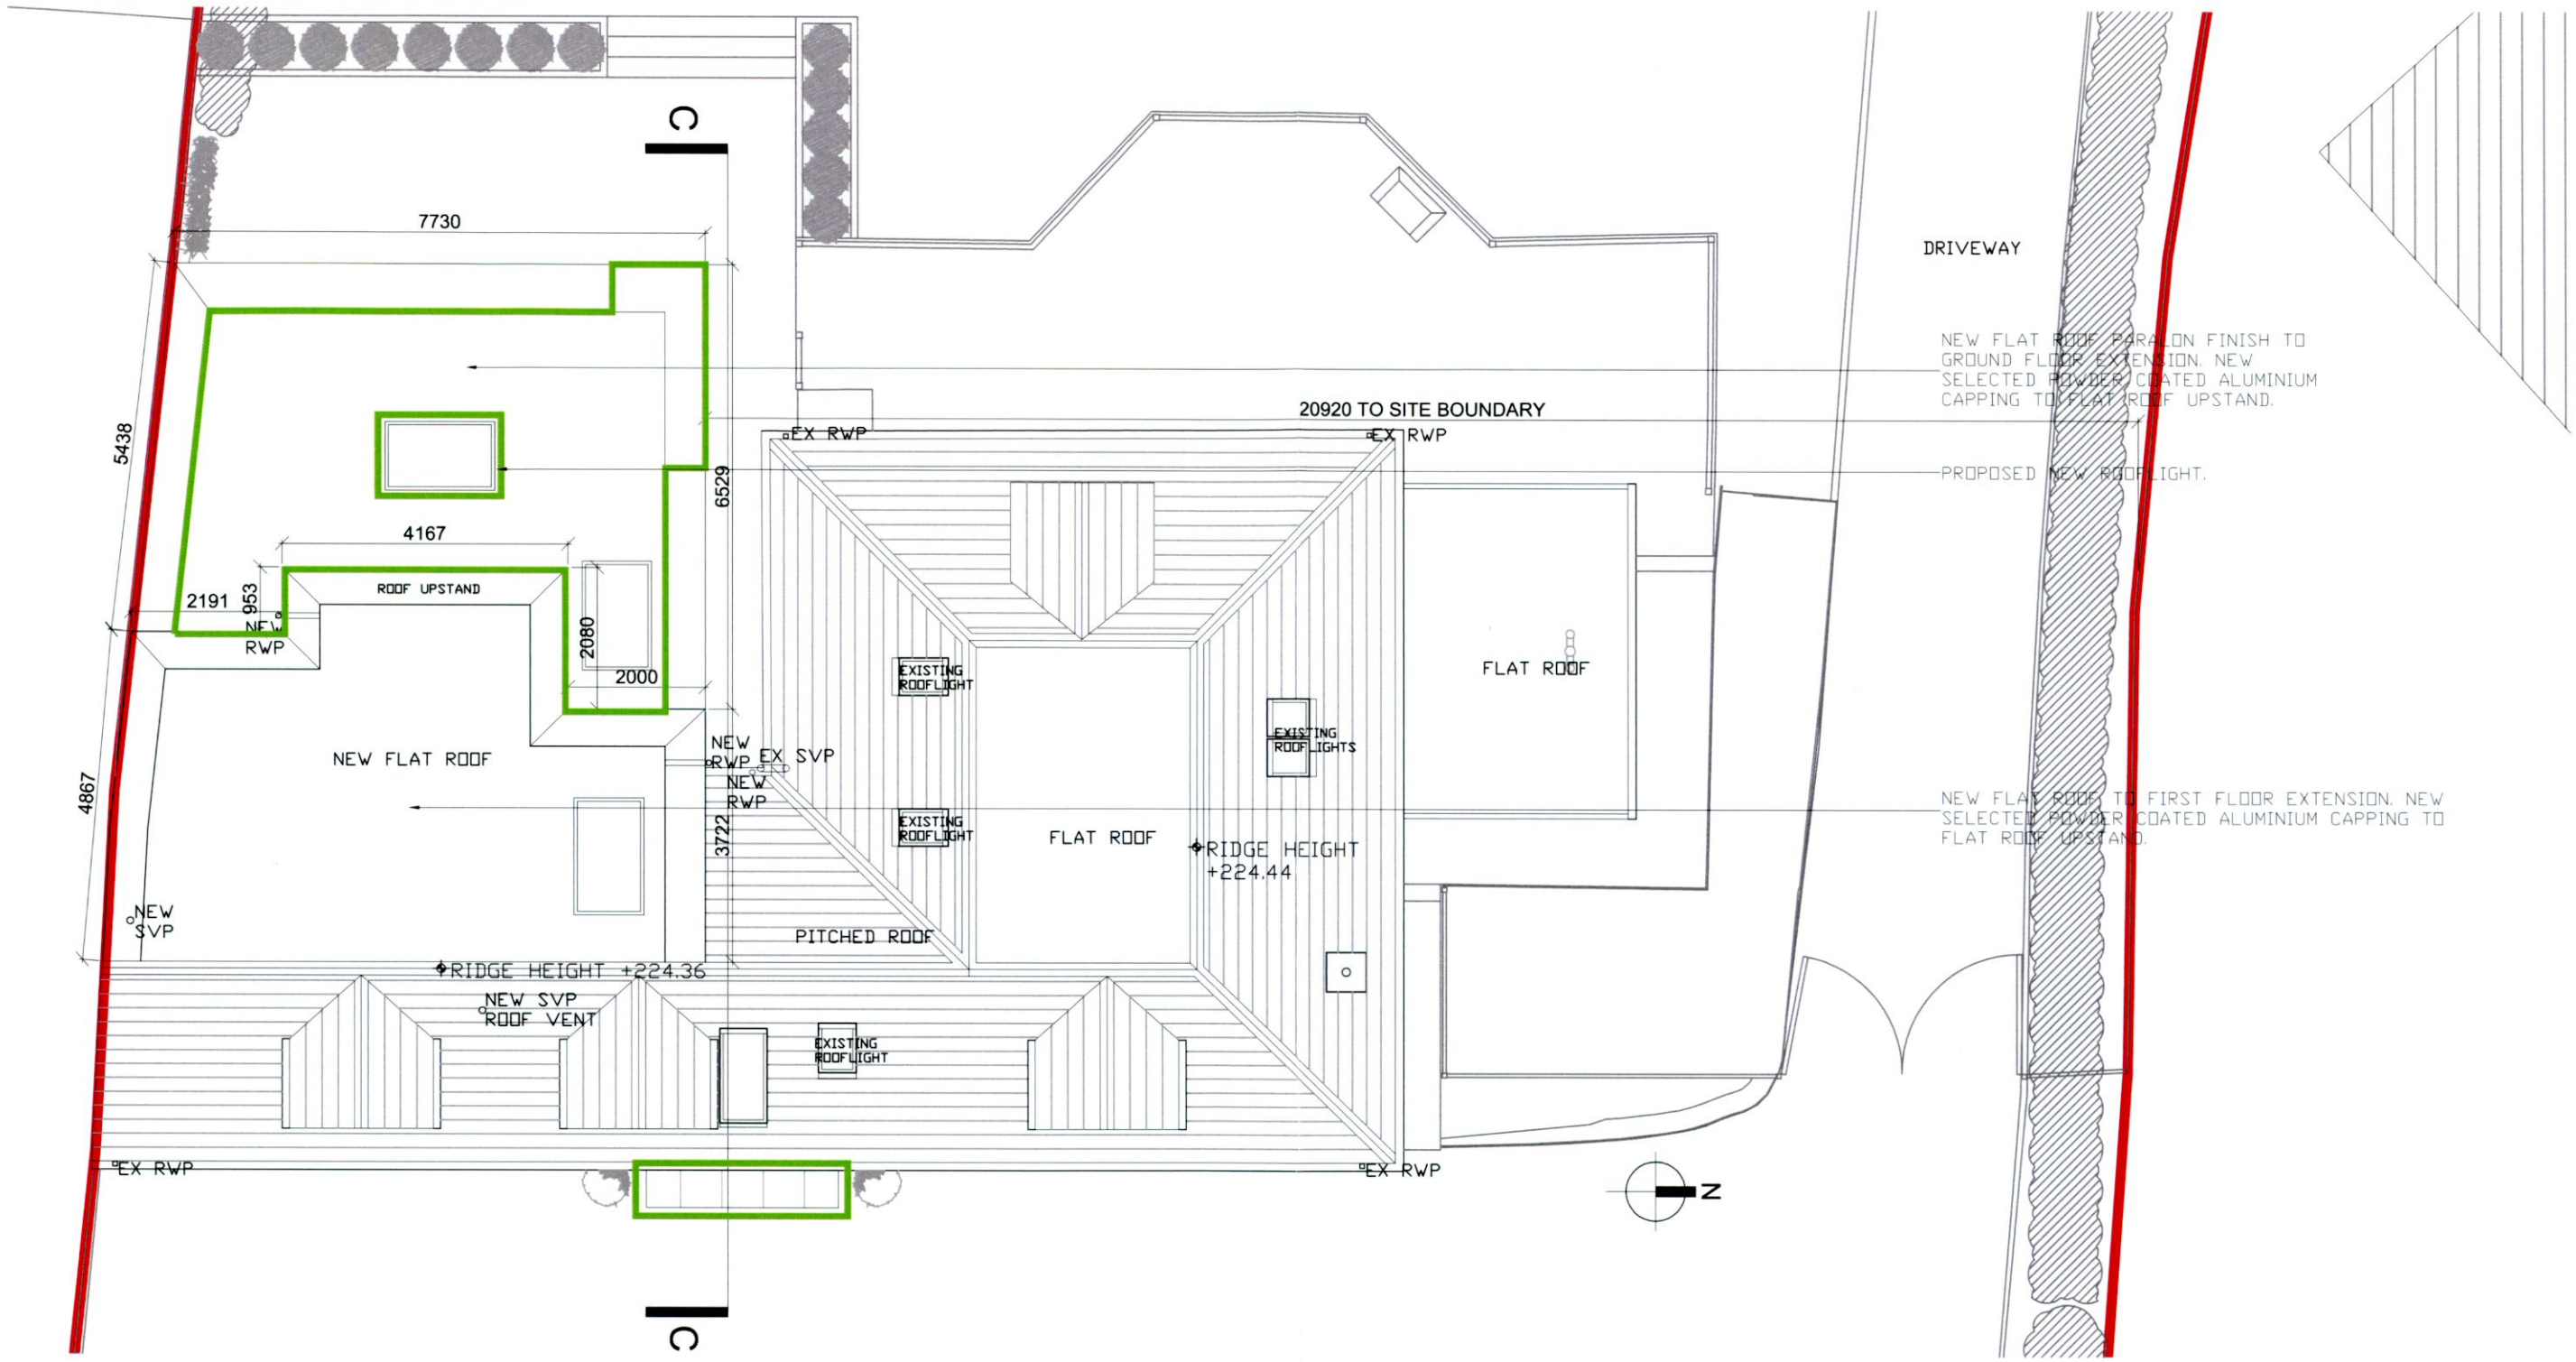

REVISED ROOF PLAN
SCALE 1 : 100

EXTENT OF REVISED PLANNING

SITE BOUNDARY

REVISED PLANNING

No.	Revisions	Date

EQUATION DESIGN
Meadow Lodge, Kilmacoo, Avoca, Co. Wicklow
MOBILE: 087-6810803
E-MAIL: equationdesign@gmail.com

Client: Seamus Foley & Lynne McKeon

Project: Croc Mhuire, Bohernabreena

Drawing title: REVISED ROOF PLAN

Scale: 1:100

Date: NOV. '22

Drawing no.: 2214 P 122

Revision:

Drawn:

Checked: