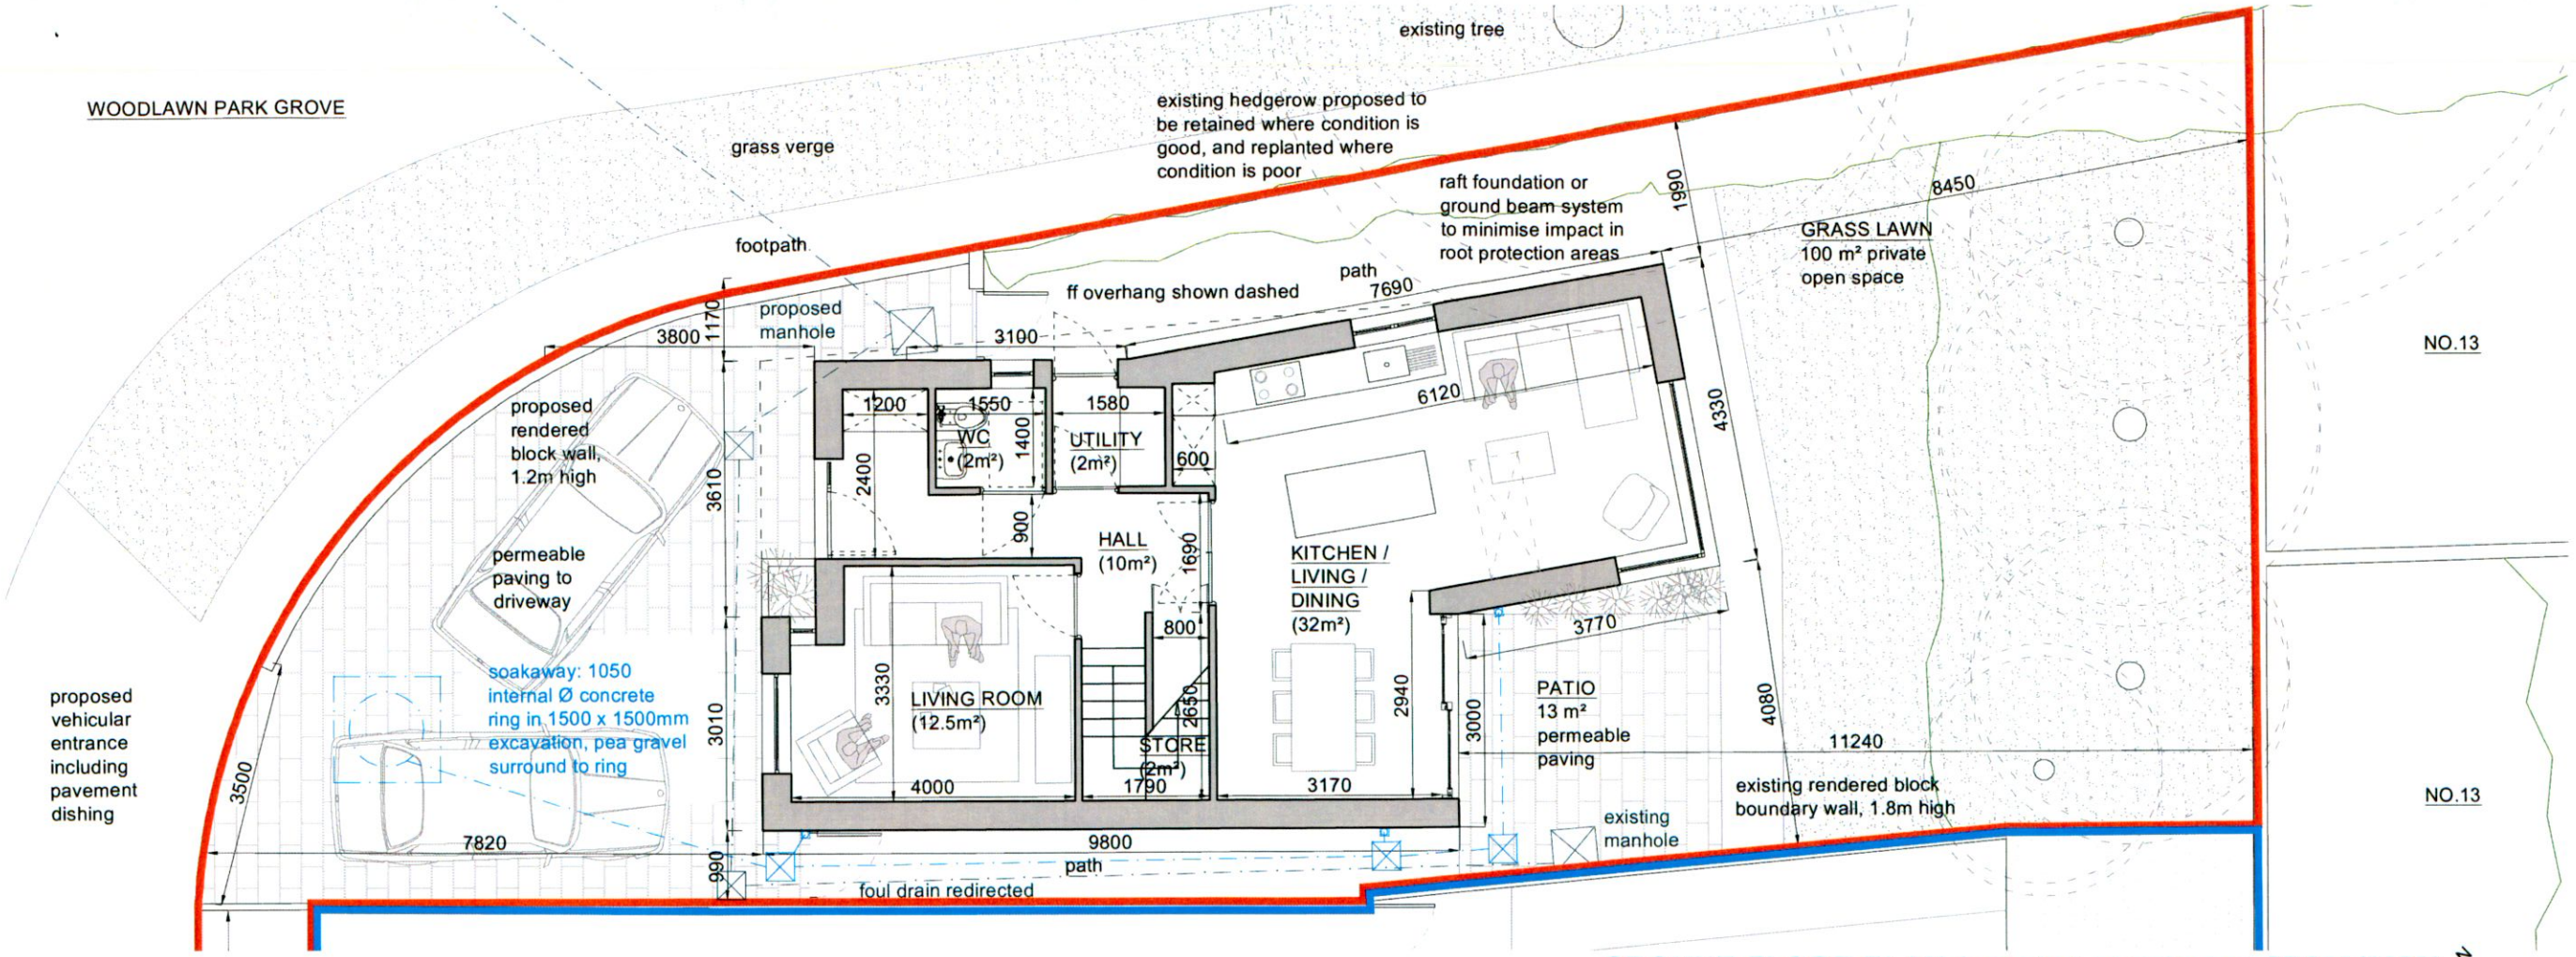

GROUND FLOOR PLAN (granted permission SD20A/0299)

scale 1:100

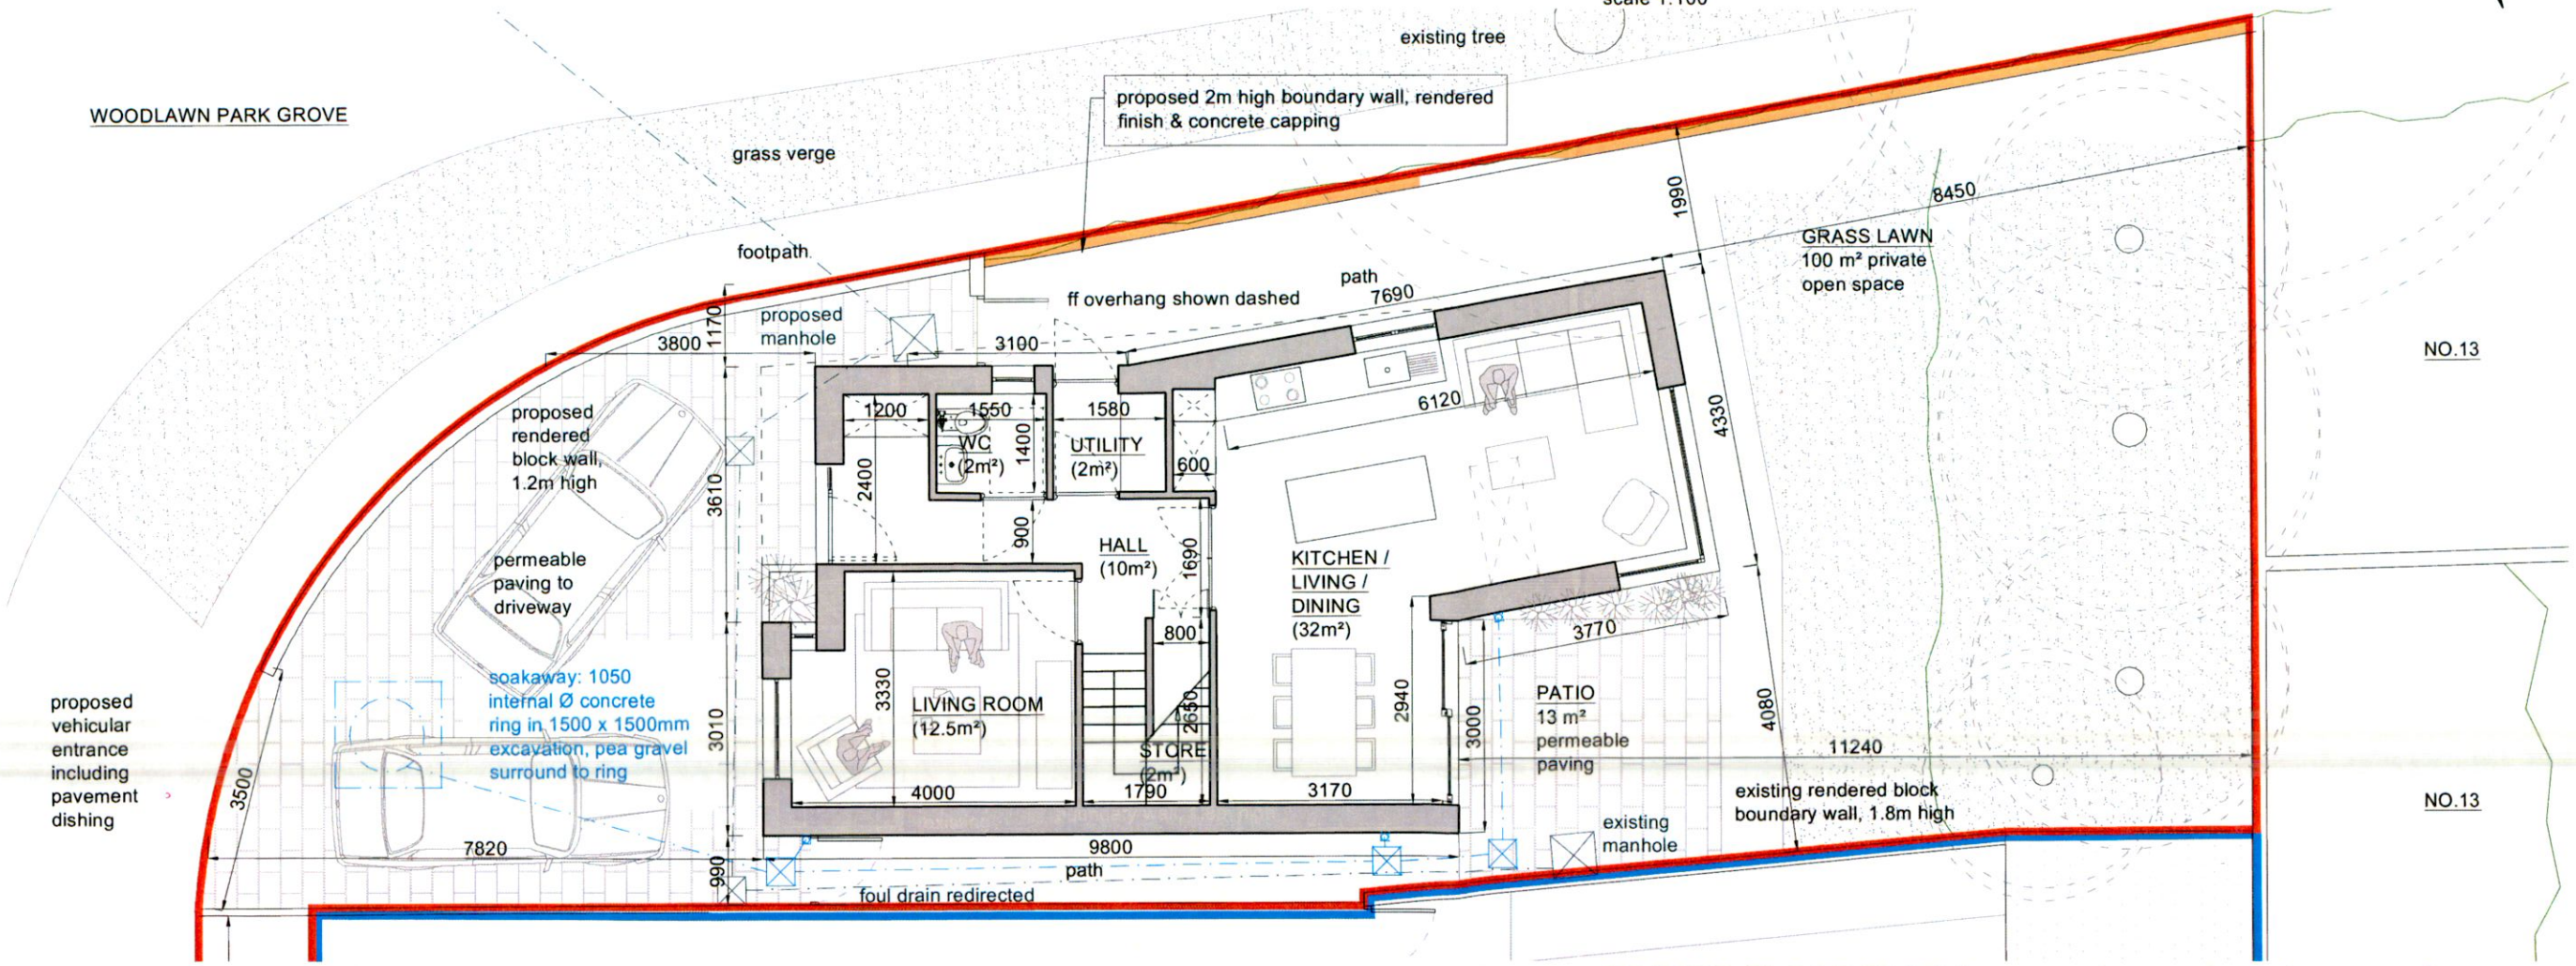

GROUND FLOOR PLAN (proposed amendment)

scale 1:100

Legend

- site boundary
- adjacent land in ownership of landowne
- proposed demolition
- subject of amendment proposal to planning permission no. SD20A/0299

REVISIONS

THIS DRAWING IS COPYRIGHT
FIGURED DIMENSIONS TO BE USED IN ALL CASES

JOB
14A WOODLAWN PARK GROVE
FIRHOUSE
D24 PXW6

CLIENT
JOSEPH HAYDEN

TITLE
GROUND FLOOR PLAN PROPOSED
FIRST FLOOR PLAN PROPOSED
AMENDMENT TO PP. SD20A/0299

DATE	DRN
13/11/20	SML
SCALE AS INDIC. @ A3	CHECKED
CAD FILE REF: 2011	
NUMBER	REVISION
2011-PL-200 REV A	

ROBIN MANDAL
ARCHITECTS

THE COURTYARD, 40 MAIN STREET
BLACKROCK COUNTY DUBLIN

T: (01) 2786164
F: (01) 2836923
E: architects@rmaarchitects.ie