GENERAL NOTES:

- Written dimensions take precedent over scaled dimensions
- All dimensions are in mm (millimetres) unless noted otherwise
- Any discrepancies found on this drawing should be immediately reported to the engineers

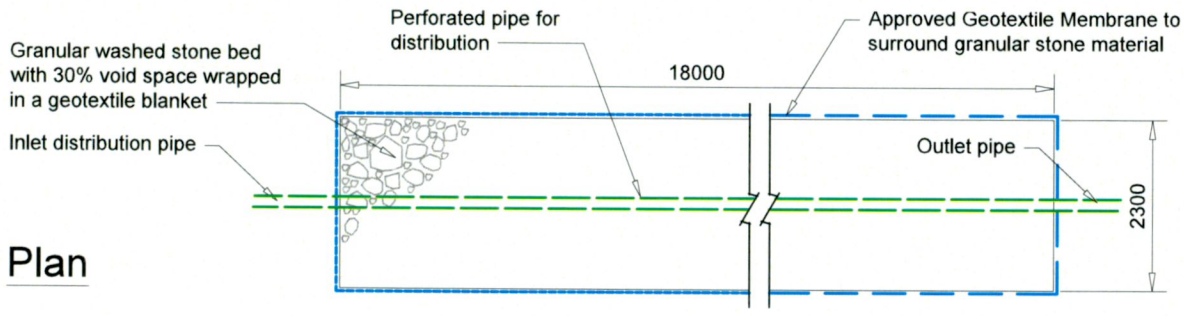

Plan

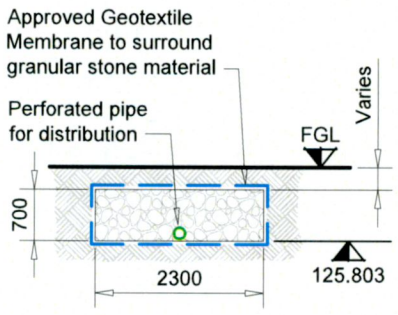

Section

INFILTRATION BLANKET DETAIL

REFER TO DRAINAGE DRAWING

SCALE: 1:100

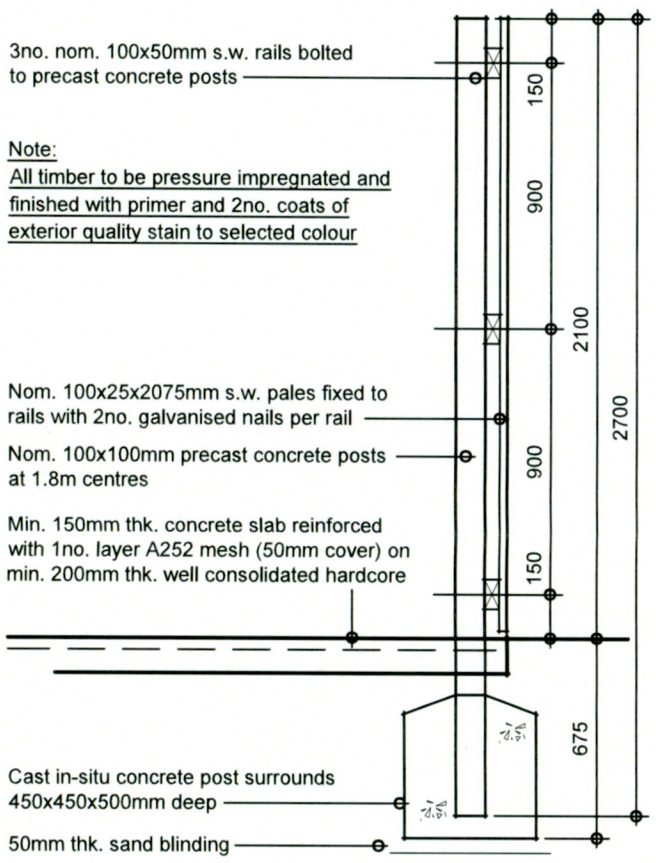

REFUSE COMPOUND DETAIL

SCALE 1:25

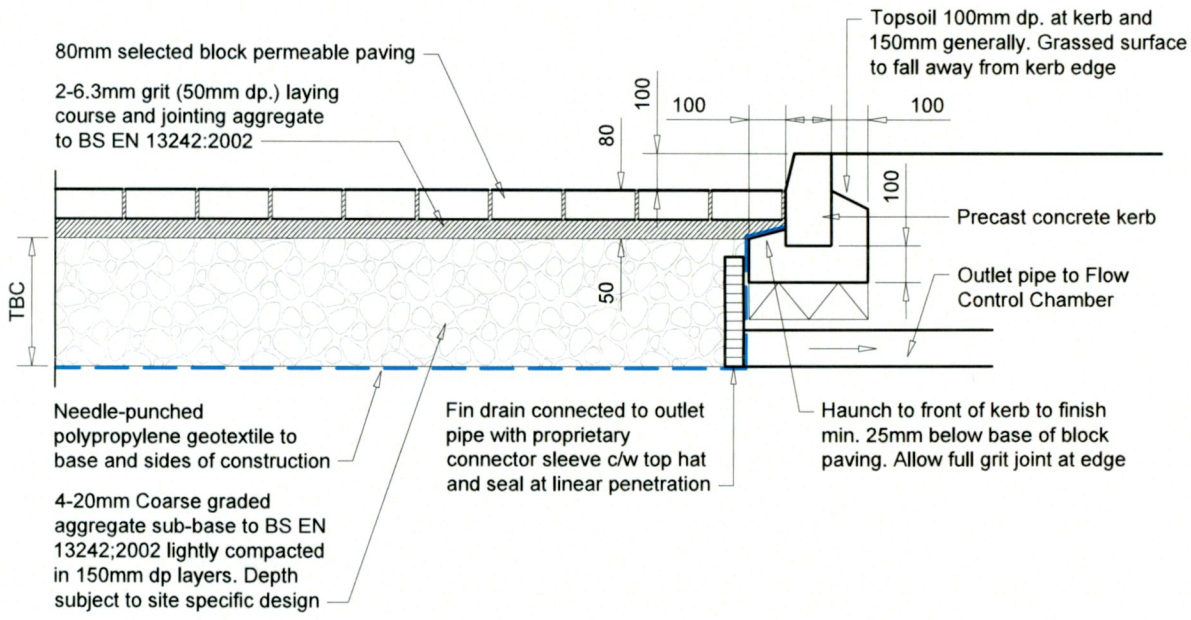

TYPICAL PERMEABLE PAVING DETAIL

PERMEABLE PAVING SYSTEM WITH PARTIAL INFILTRATION

SCALE: 1:20

Rev	Drawn	Chkd	Appd	Description	Date
1	MN	AOD	JG	Paving Detail rev'd; Infiltration Detail added; FI Issue	DEC.22
-	MN	AOD	JG	Further Information Issue	OCT.22

CLIENT: PETROGAS GROUP LTD

PROJECT TITLE: Electric Vehicle fast-charging hub & Coffee Drive-thru Facility at Tootenhill, Rathcoole, Co.Dublin

DRAWING TITLE: DETAIL SHEET

PLOT SIZE:	PLOT SCALE:	DRAWN BY:
A3	AS SHOWN	MN
PROJECT No: 3644	DRAWING No: P3644-C011	REV: 1

Copyright © J.A Gorman Consulting Engineers Ltd. Unauthorised reproduction prohibited.

PLANNING APPLICATION PURPOSES ONLY

JA Gorman
consulting engineers
project managers

Forest Park,
Mullingar, Co. Westmeath.
Tel: 044-9347338 / 9347341
Fax: 044-9347400
Email: info@jagorman.ie
Web: www.jagorman.ie