Urban PLACE Map

Revised 2013
Levelled 1993

OSI

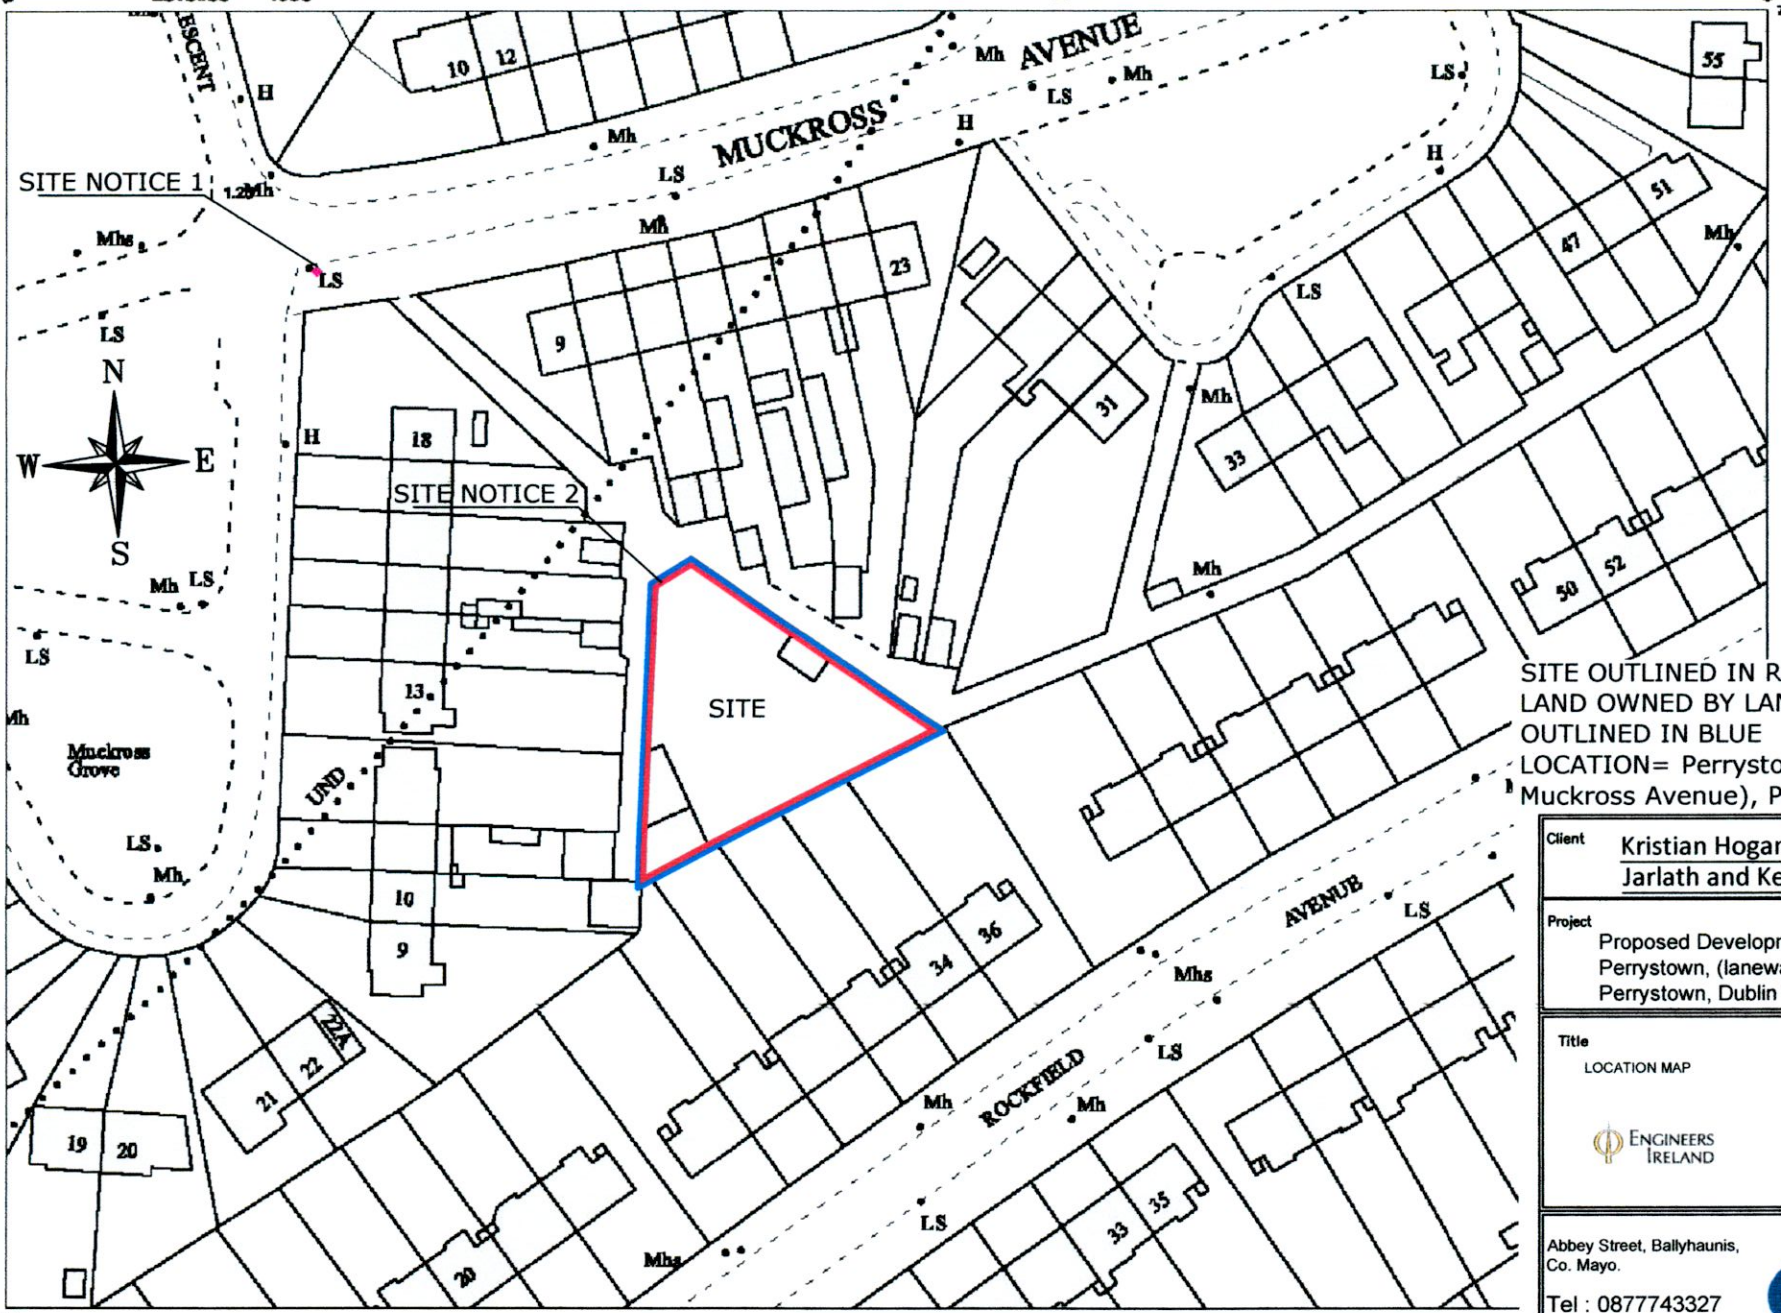

ITM CENTRE PT. COORD

712112,730168

DESCRIPTION

MAP SHEETS

1:1000
3328-11 3328-16

Authorised

SITE OUTLINED IN RED
LAND OWNED BY LANDOWNER OUTLINED IN BLUE
LOCATION= Perrystown, (Laneway of Muckross Avenue), Perrystown,Dublin 12

Client: Kristian Hogan, Ciara Dolan, & Jarlath and Kevin Dolan

Project: Proposed Development at the Townland of Perrystown, (laneway of Muckross Avenue), Perrystown, Dublin 12

Title: LOCATION MAP

Scale	1/2500
Date	DEC 2022
Drawn By	B.K.
Drawing No.	PA001

ENGINEERS IRELAND

Scale:- 1:1,000
Scala:- 1:1,000

0 20 40 60 80 100 Metres
0 50 100 150 200 250 Feet

Plot Ref. No. 1966035
Plot Date 10-JUN-201

Abbey Street, Ballyhaunis,
Co. Mayo.
Tel : 0877743327
www.BKEngineeringDesign.com
bkengineeringdesign@gmail.com
BK Engineering Design