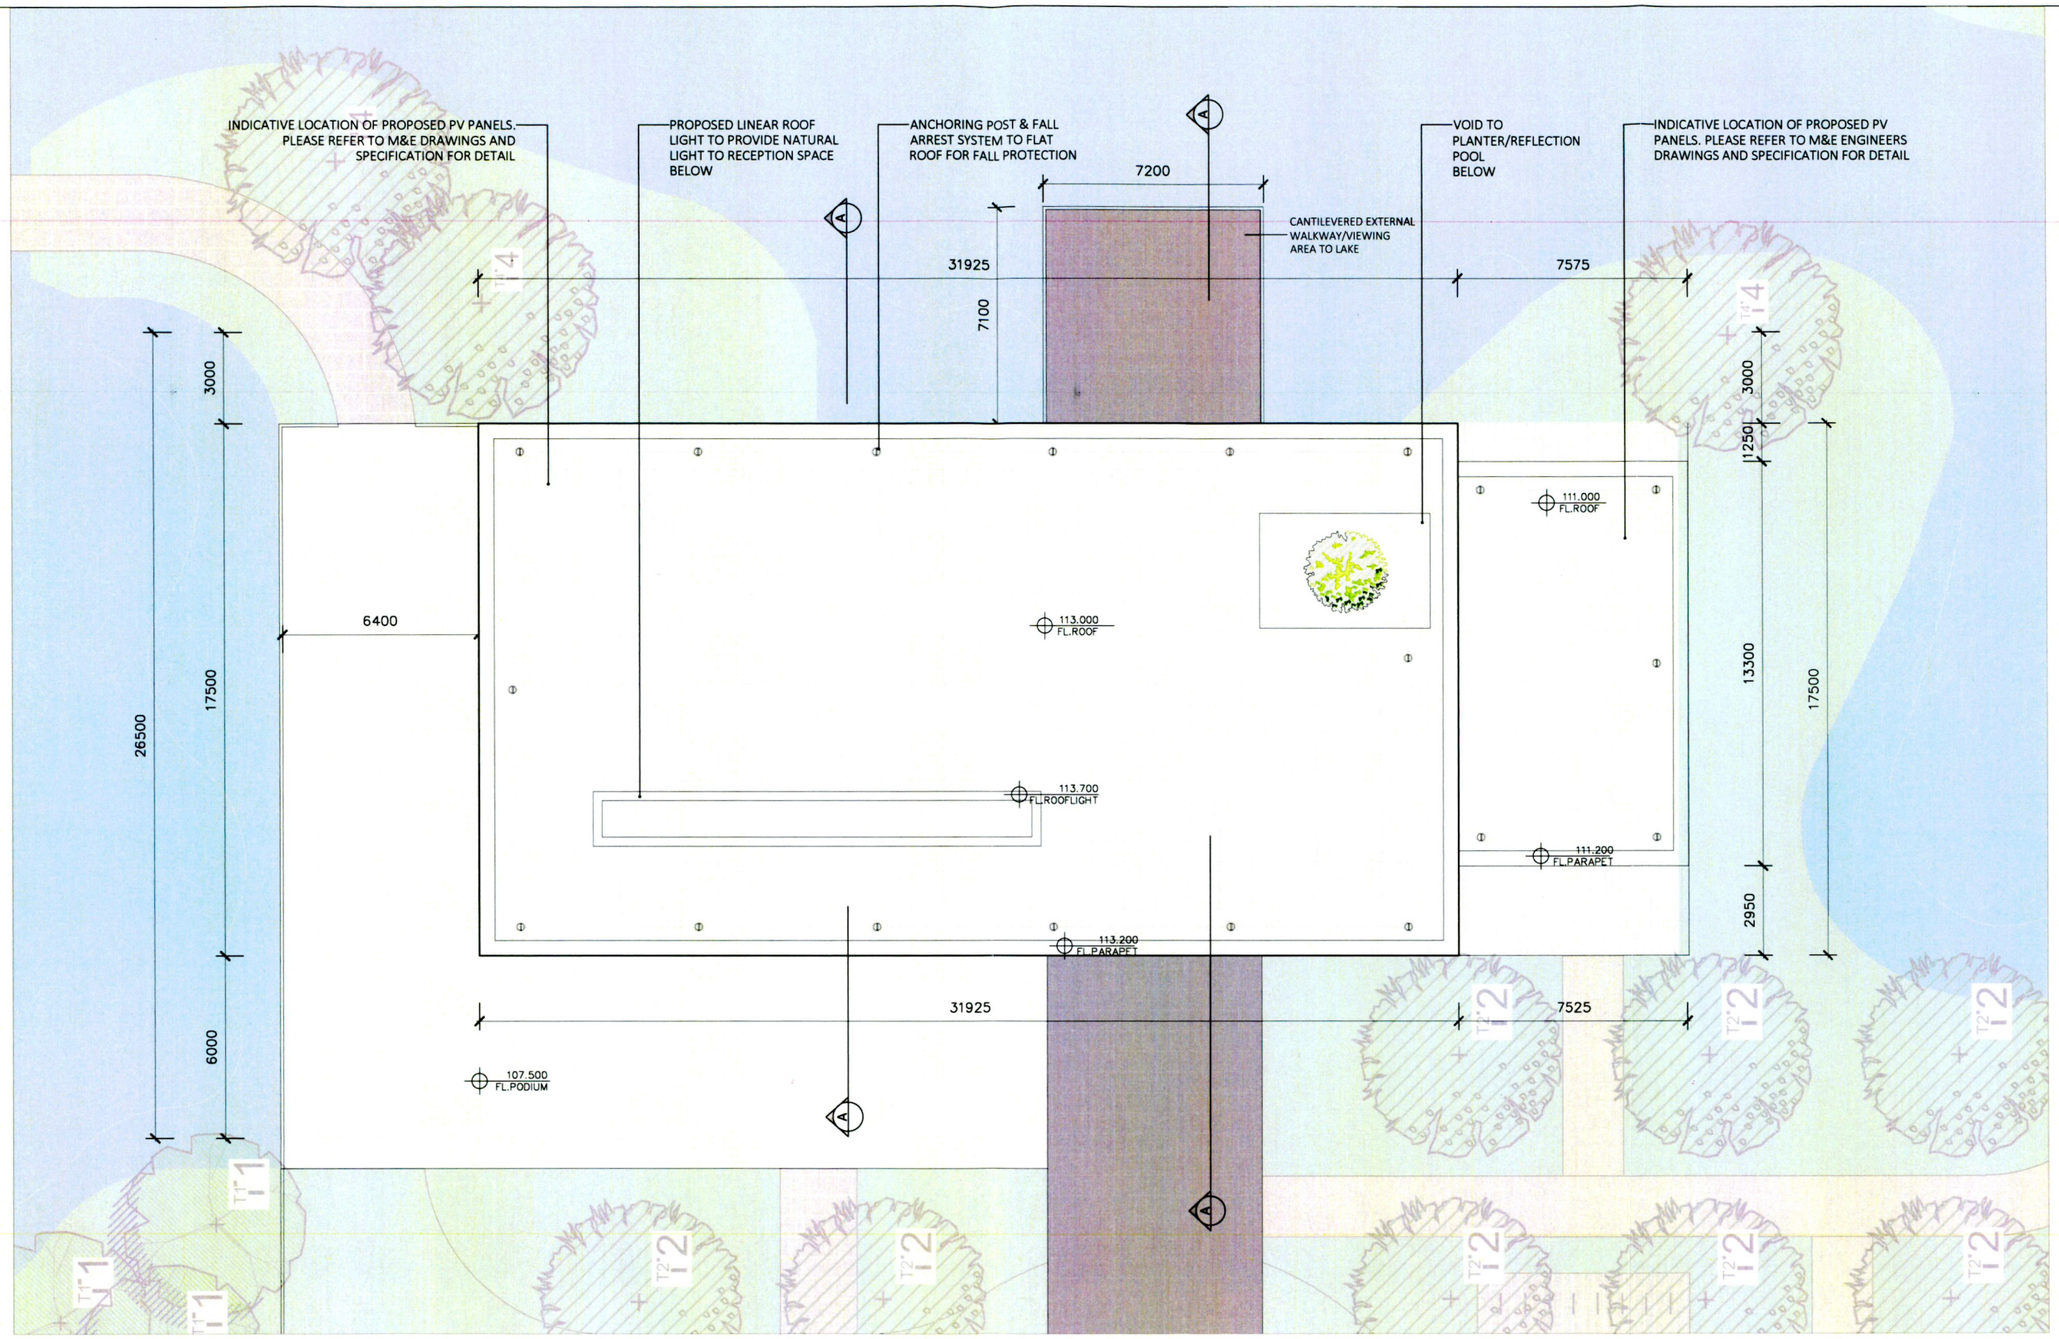

N E S W

02 PA-100 PROPOSED ROOF PLAN
1:200

ISSUED FOR PLANNING ONLY, NOT FOR CONSTRUCTION

NOTES:

Do not scale from this drawing.

Any discrepancies found on site to be reported to Darmody Architects immediately.

Any discrepancies found on drawings to be reported to Darmody Architects immediately.

Refer to engineers drawings for structural details.

All dimensions sized to blockwork.

Rev.	Description.	Date.	Initials.

NOTE: ALL LEVELS AS INDICATED ARE RELATIVE TO MALIN HEAD ORDNANCE SURVEY DATUM

XREF'S
CAD REF.

DRAWING KEY

01 - External concrete structure, with rough cast textured finish to Architects selected specification and colour
02 - External concrete fin-wall structure & integrated seating, with rough cast textured finish to Architects selected specification and colour
03 - Concrete roof slab with buff polished finish to Architects selected specification and colour
04 - Vertical hardwood timber cladding with closed joints to Architects selected specification
05 - Vertical hardwood timber cladding with irregular spacings (30-60mm) to Architects selected specification and colour
06 - Horizontal Hardwood timber datum line on building facade, expressing change of material and spacing of cladding
07 - 450mm concrete plinth, with polished finish to Architects selected specification and colour
08 - Selected fenestration with frame and colour to match timber cladding colour
09 - Selected fenestration with external louvres to offer privacy and diffused natural light to reception chapel, and integrated bench seating to recessed façade
10 - Integrated bench seating with hardwood timber batten finish, and polished concrete base
11 - Upstand for Lightwell with polished concrete finish to Architects selected specification and colour
12 - Double swing hardwood entrance doors
13 - Sunken area of podium slab for pebble/water feature at tree pit

SCALE BAR
0 05

creative innovative flexible

darmody architecture
91 Townsend Street, Dublin 2
353 1 672 9907
info@darmodyarchitecture.com
darmodyarchitecture.com

Rev. No.	Scale	Date	Drn. By	Chkd. By	Issue
	1:200 @ A3	25/11/2022	Seán Barrett	Jennifer Lynch	PLANNING

Project. Proposed Cemetery, Citywest Hotel and Convention Centre, Saggart, Co. Dublin

Title. PROPOSED RECEPTION BUILDING ROOF PLAN

Client. Cape Wrath Hotel Unlimited.

Dwg. No. PA-101

Job No. 22007