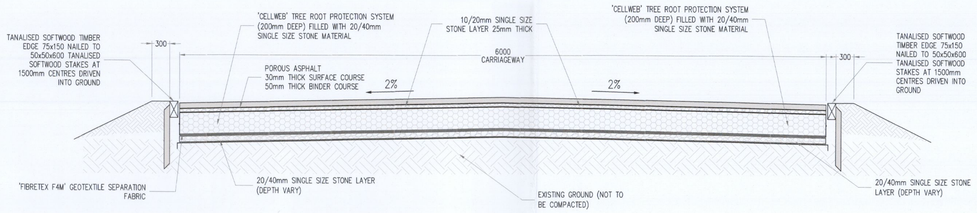

TYPICAL ROAD CONSTRUCTION DETAIL FOR ROOT PROTECTION ZONE.

SCALE 1:20

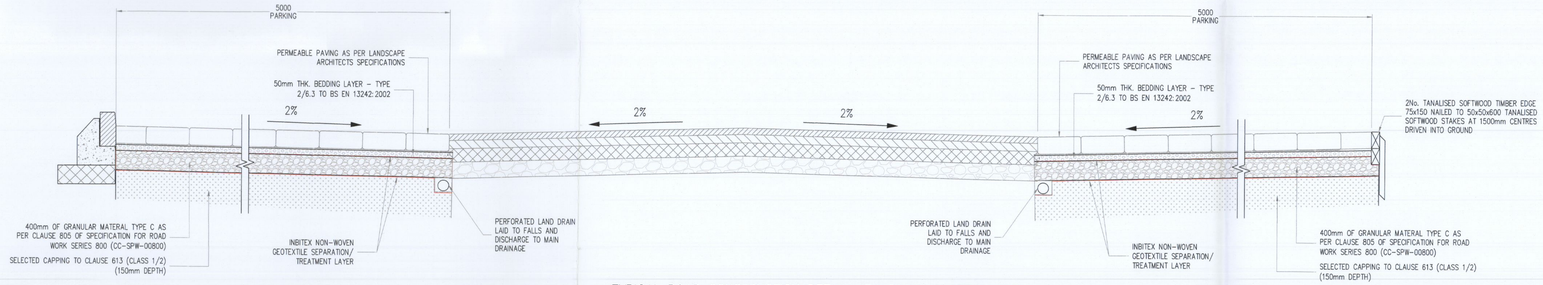

TYPICAL ROAD CONSTRUCTION DETAIL NEW PARKING AREA.

SCALE 1:20

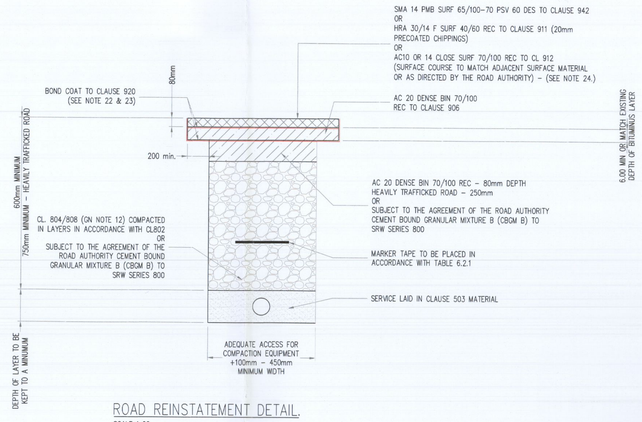

ROAD REINSTATEMENT DETAIL.

SCALE 1:20

NOTES:

1. EDGES OF EXISTING CARRIAGEWAY TO BE CUT BACK BY 0.4m MINIMUM WITH A ROTARY SAW TO FORM A VERTICAL FACE AND PRIMED IN ACCORDANCE WITH CLAUSE 903
2. WHERE THE BASE IS TO BE LAID IN TWO LAYERS, THE UPPER LAYER OF BASE SHOULD BE STEPPED INTO THE EXISTING PAVEMENT BY 150mm MINIMUM WITH THE BINDER AND SURFACE COURSE TO BE EACH STEPPED IN A FURTHER 150mm MINIMUM RESPECTIVELY
3. CUTBACK AND BENCHING IN SHALL BE INCREASED AS NECESSARY UNTIL SOUND CLEAN MATERIAL IS ENCOUNTERED.

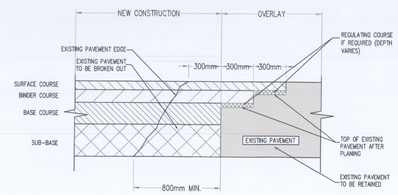

LONGITUDINAL JOINT BETWEEN NEW ROAD CONSTRUCTION AND EXISTING

SCALE 1:20

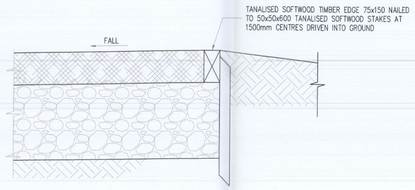

TYPICAL TIMBER EDGE DETAIL

SCALE 1:20

SPEED RAMP CROSS SECTION

SCALE 1:20

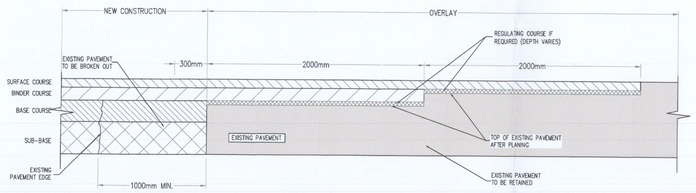

TRANSVERSE JOINT BETWEEN NEW ROAD CONSTRUCTION AND EXISTING

SCALE 1:20

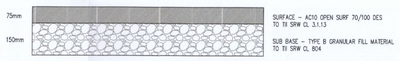

TYPICAL BITUMINUS CYCLE TRACK / FOOTPATH CONSTRUCTION

T058

PLANNING DRAWING.
NOT FOR CONSTRUCTION.
ALL LEVELS GIVEN ARE
RELATIVE TO ORDNANCE DATUM.
THIS DRAWING HAS BEEN ISSUED FOR INFORMATION PURPOSES ONLY AND MUST NOT BE USED FOR CONSTRUCTION UNDER ANY CIRCUMSTANCES

NOTES
1. For setting out refer to Architect's drawings.
2. This drawing to be read in conjunction with all other Architectural and Engineering drawings and all other relevant drawings and Specifications.
3. DO NOT SCALE THIS DRAWING. Use figured dimensions only.
4. No part of this document may be reproduced or transmitted in any form or stored in any retrieval system of any nature without the written permission as copyright holder except as agreed for use on the project for which the document was originally issued.
5. Ordnance Survey Ireland Licence Number EN 0074022

Rev. No.	Date	REVISION NOTE	Drn. By	Chkd. By

Architect	Murray & Associates				
Project	Proposed Development at City West				
Title	Standard Details				
Dwg. No.	CTW-CSC-ZZ-XX-DR-C-0106				
Date	Drn by	Chkd by	Aprvd by	Scale	Revision
Nov 2022	IK	RFM	RFM	As Shown @ A0	

CS Consulting Group
DUBLIN | LONDON | LIMERICK
Head Office
19-22 Dame Street, Dublin 2.
T: +353 (0)1 5480863
e: info@cscconsulting.ie
w: www.cscconsulting.ie

NSAI Certified
Quality I.S. EN ISO 9001:2008
Environment I.S. EN ISO 14001:2004
Energy I.S. EN ISO 50001:2011
Health & Safety OHSAS 18001:2007