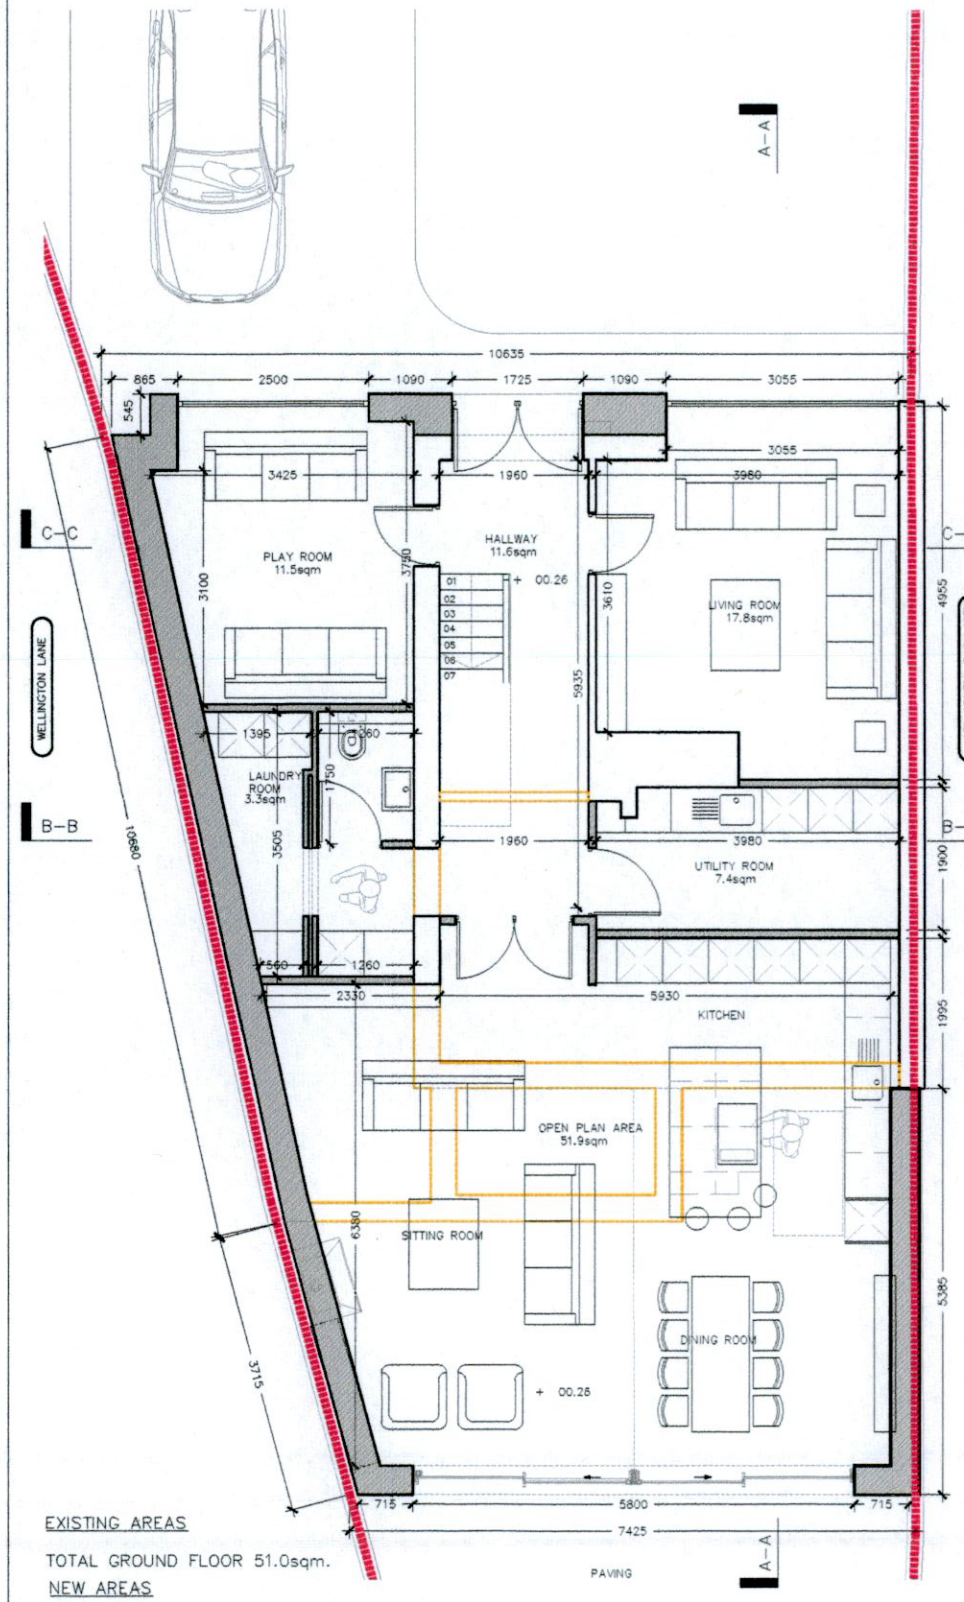

EXISTING AREAS

TOTAL GROUND FLOOR 51.0sqm.

NEW AREAS

EXTENDED GROUND FLOOR 62.4sqm.

TOTAL GROUND FLOOR AREA 113.4 sqm

PROPSOED GROUND FLOOR PLAN
scale 1.100

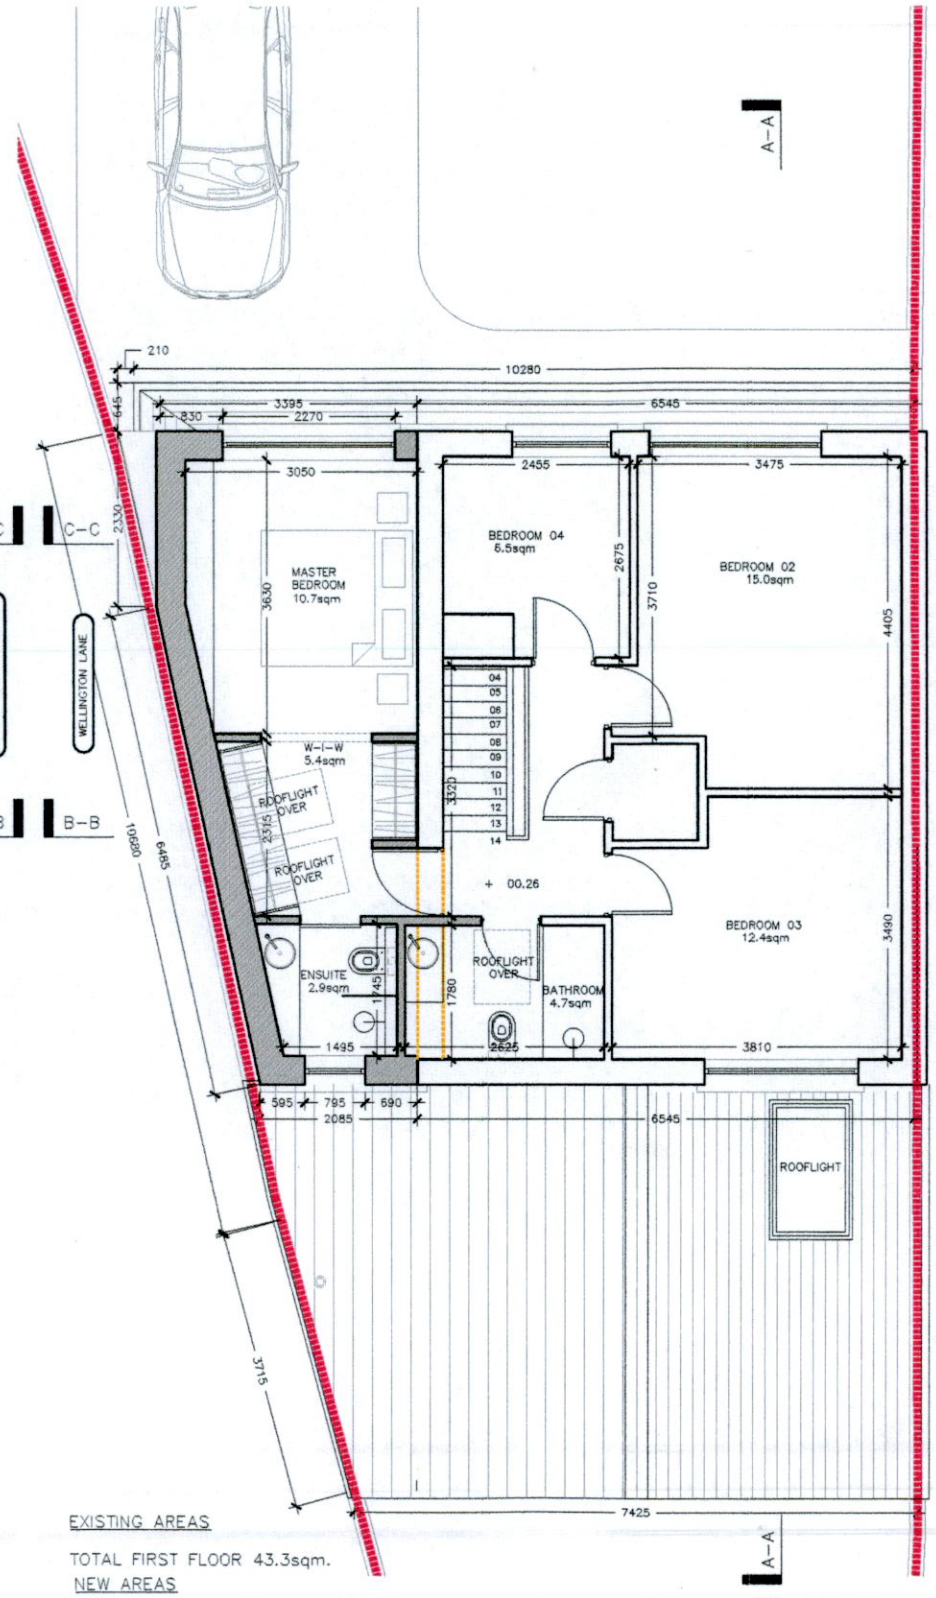

EXISTING AREAS

TOTAL FIRST FLOOR 43.3sqm.

NEW AREAS

EXTENDED FIRST FLOOR 20.0sqm.

TOTAL FIRST FLOOR AREA 63.3 sqm

PROPOSED FIRST FLOOR PLAN
scale 1.100

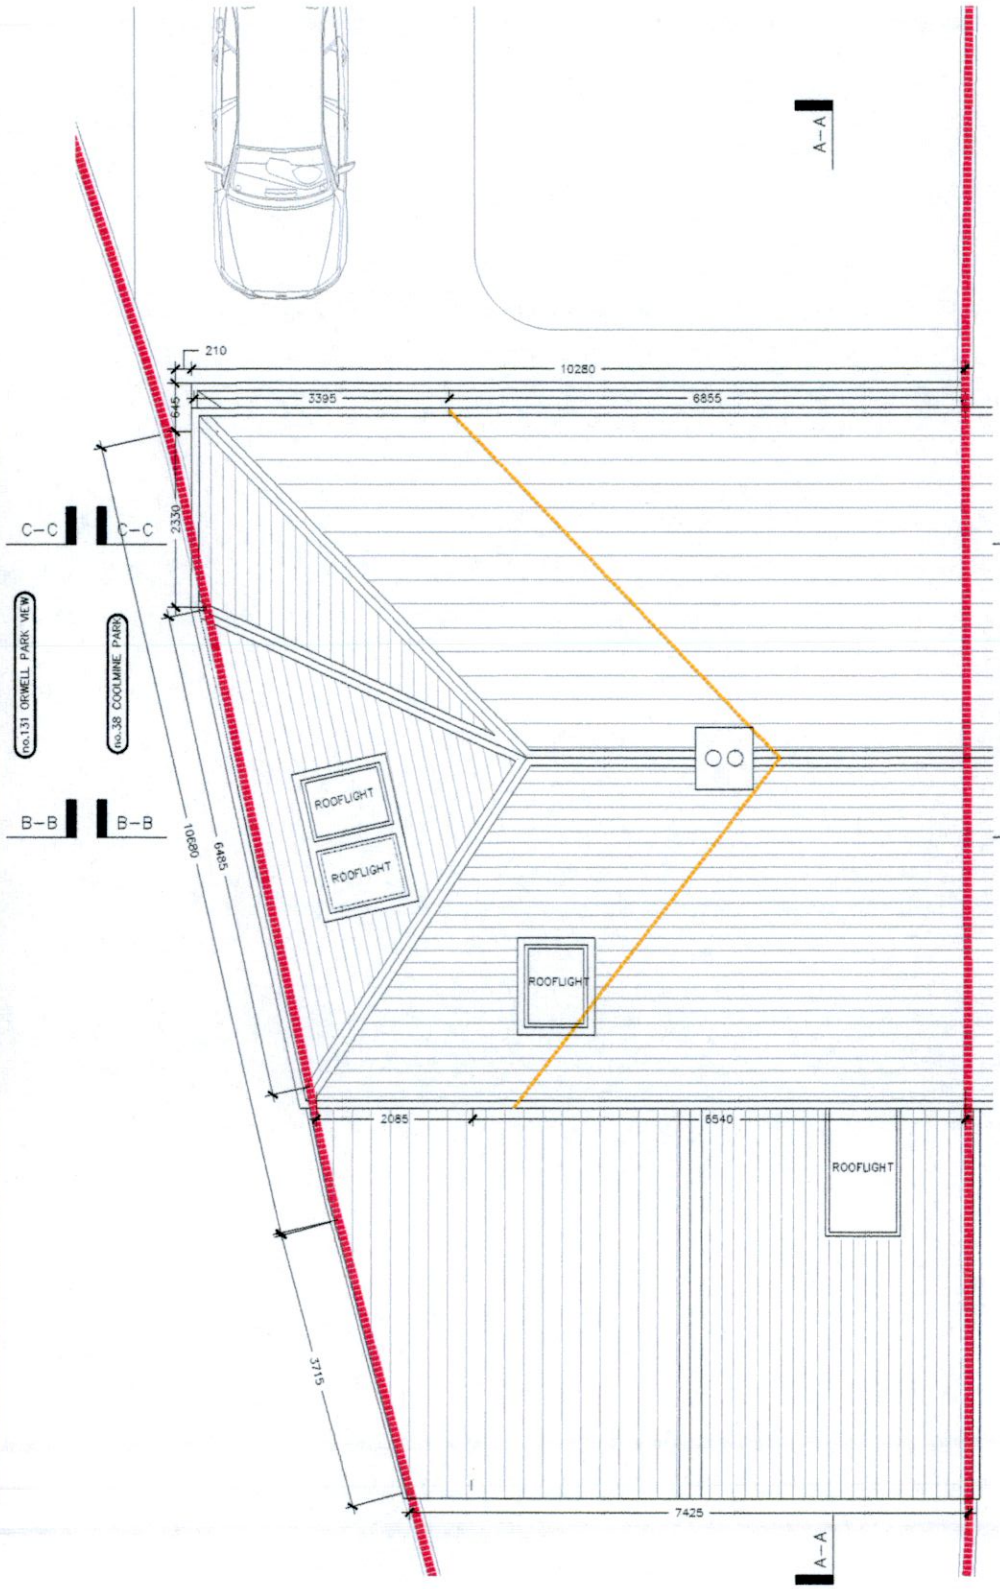

PROPOSED ROOF PLAN
scale 1.100

RdP **ARCHITECTS**

RIAI Registered Architect 2022

129 GEORGIAN VILLAGE
DUBLIN 15
IRELAND

M: 087 928 1852
E: roisin@rdparchitects.ie

PLANNING APPLICATION

LEGEND :
- SITE BOUNDARY
- PROPOSED DEMOLITION
- PROPOSED CONSTRUCTION

PROJECT REF :
DEMOLITION OF EXISTING REAR EXTENSION & GARAGE AND SUBSEQUENT EXTENSION OF GROUND + FIRST FLOOR AT no.130 ORWELL PARK VIEW, DUBLIN 6
FOR LAURA FAULKNER AND PAUL COPELAND

DRAWING TITLE :	DATE :	SCALE :	PROJECT No. :
PROPOSED FLOOR PLANS	14.12.22	1.100	2209
LOCATION : no.130 ORWELL PARK VIEW, DUBLIN 6	CAD FILE No. : P-03	DRAWN BY : RP	DRAWING No. : P-03 / REV : 0