Vehicle Details:

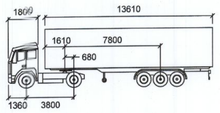

ARTIC

	mm		
Tractor Width	: 2550	Lock to Lock Time	:
Trailer Width	: 2550	Steering Angle	:
Tractor Track	: 2550	Articulating Angle	:
Trailer Track	: 2550		

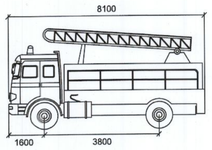

FIREAP

mm

Width	: 2200	Lock to Lock Time	: 6.0
Track	: 2200	Steering Angle	: 33.1
		Articulating Angle	: AA

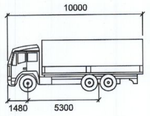

HIAB

	mm
Width	: 2500
Track	: 2500
Lock to Lock Time	: 6.0
Steering Angle	: 42.3

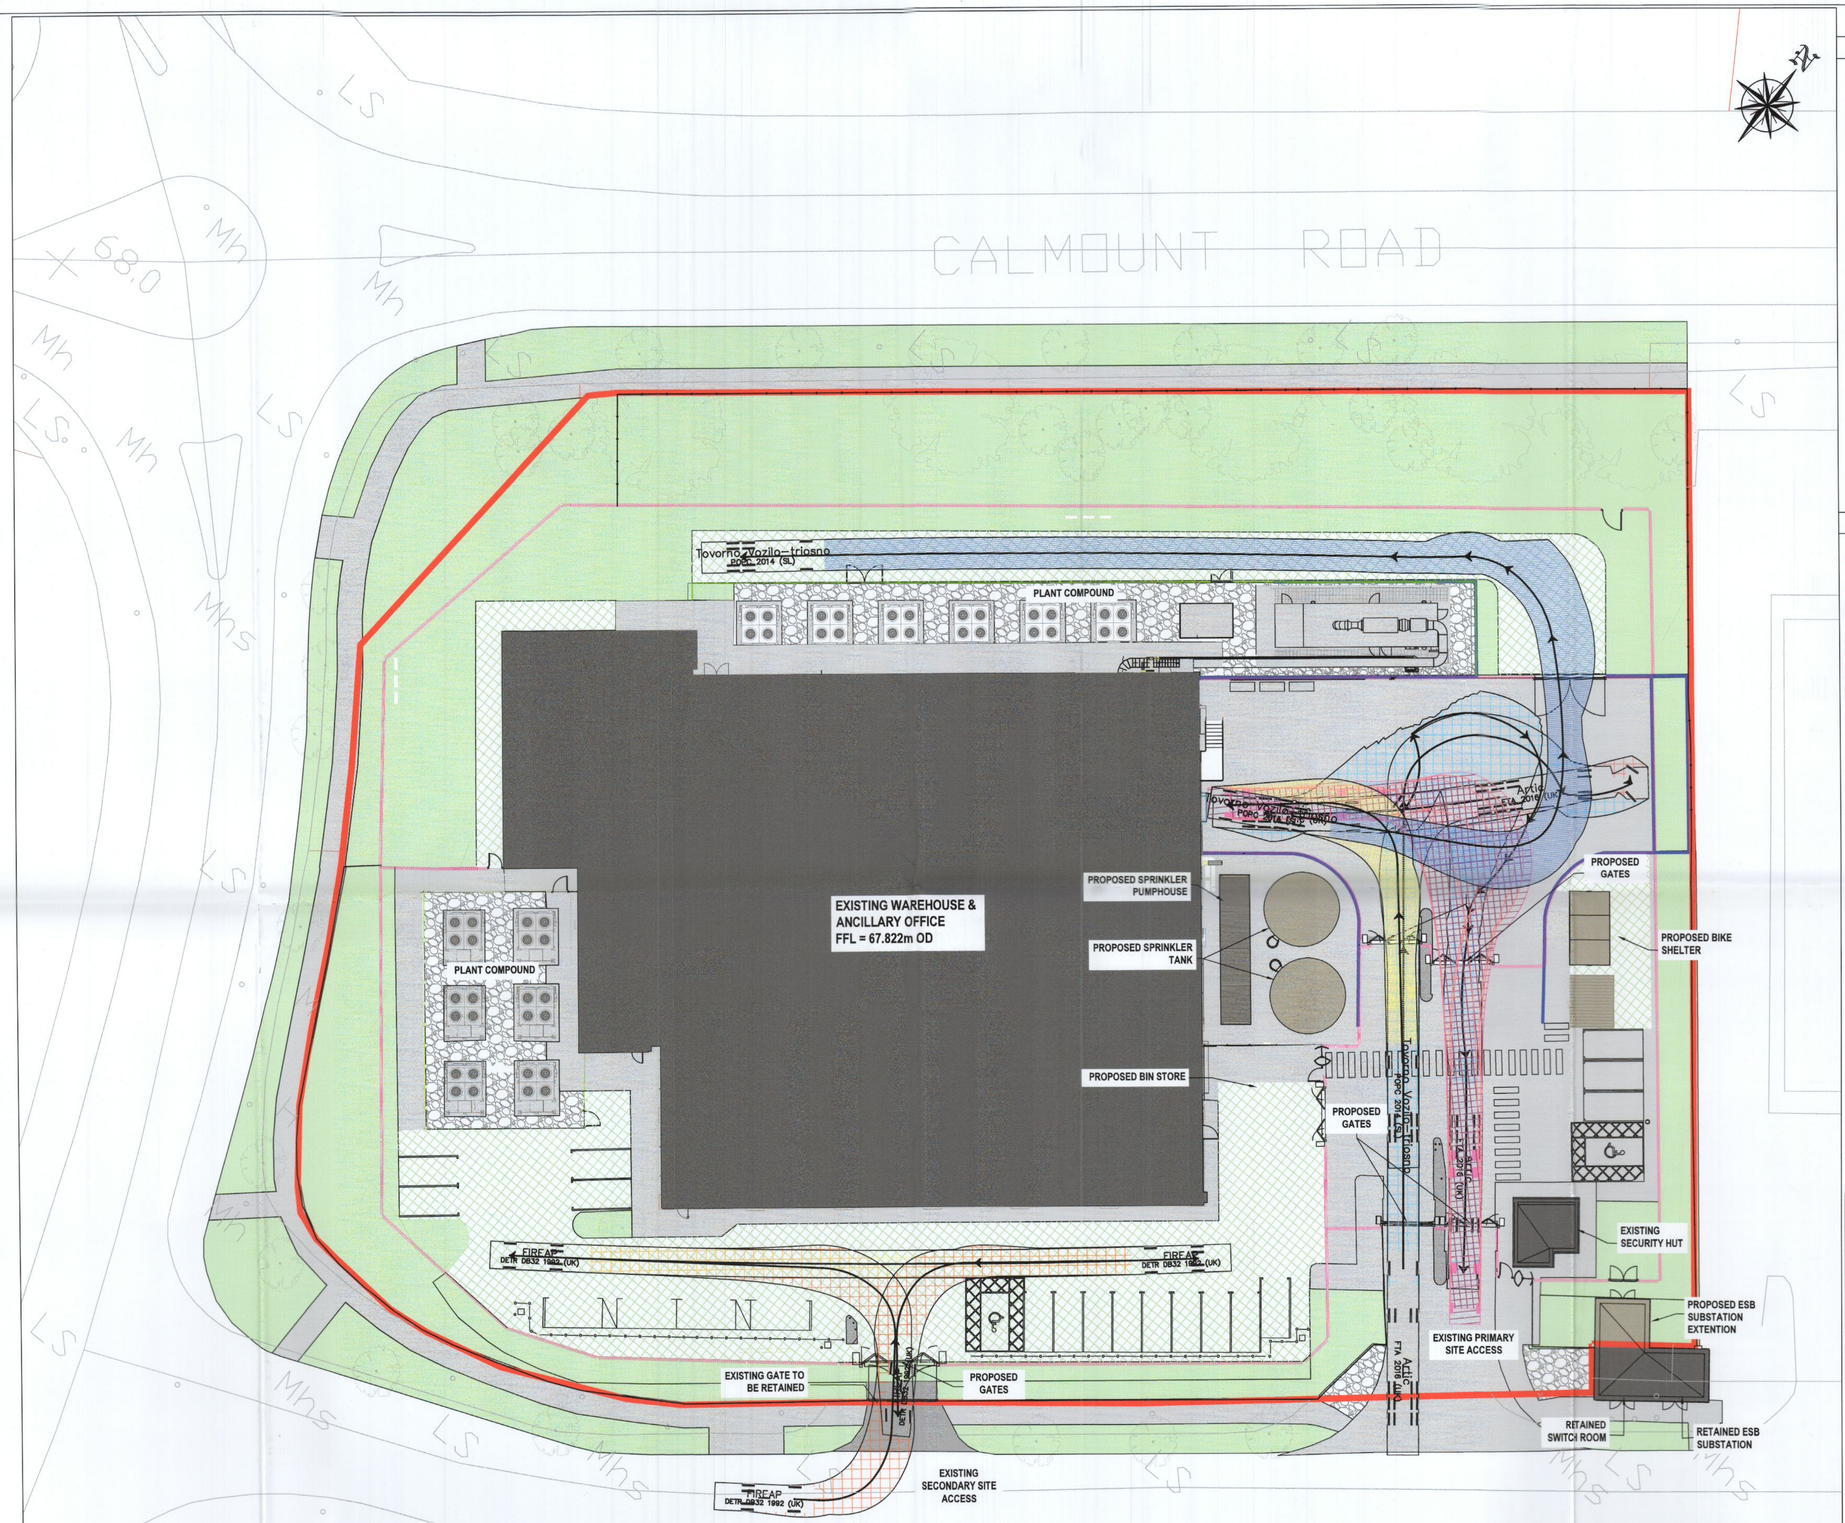

NOTES

LEGEND

- OUTLINE OF THE SITE SUBJECT TO THIS APPLICATION
- RETAINING WALLS
- EXISTING BUILDINGS
- GRASSCRETE
- CONCRETE PAVING
- PROPOSED BUILDINGS
- GRAVEL
- LANDSACAPING AREA (REFER TO LANDSCAPE ARCHITECT DRAWING)
- PROPOSED FENCE
- PROPOSED PLANT SCREEN
- PROPOSED FENCE
- EXISTING FENCE
- LOW LEVEL BARRIER

REV.	DATE	DESCRIPTION	DRN	ENG	CHK	APP
P03	08/12/22	PLANNING ISSUE	LT	CD	CD	HF
P02	14/10/22	PLANNING ISSUE	LT	CD	CD	HF
P01	02/09/22	DRAFT PLANNING ISSUE	LT	CD	CD	HF

ANY UNAUTHORIZED USE OR REPRODUCTION OF THIS DOCUMENT IN WHOLE OR IN PART IS PROHIBITED. DELETE THIS DOCUMENT IF YOU HAVE RECEIVED IT IN ERROR

MECHANICAL & ELECTRICAL ENGINEER

CIVIL & STRUCTURAL ENGINEER

Clifton Scannell Emerson Associates

Clifton Scannell Emerson Associates Limited
Consulting Engineers, 3rd Floor The Highline, Bakers Point, Pottery Rd, Dun Laoghaire, co. Dublin, Ireland, A96 X9E9
T: +353 1 2565000, E: info@csea.ie, W: www.csea.ie

ARCHITECT

KAVANAGH TUITE ARCHITECTS

TERMINUS MILLS CLONSKEAGH ROAD D06 XD27 IRELAND
T: +353 1 2168000 MAIL@KAVANAGHTUITE.IE

FIRE ENGINEER

BB7

BB7 Fire & Security Consulting
Unit D, Mount Pleasant Business Centre, Ranelagh
Dublin, D06 X7K3
T: +353 1 907 3333, E: info@bbseven.com, W: www.bbseven.com

SECURITY ENGINEER

CUNDALL

Cundall Engineering Limited
7 St Stephen's Green, Dublin,
D02 X627, Ireland
T: +353 (0)1 513 7130, E: dublin@cundall.com, W: www.cundall.com

OTHER ENGINEER

PROJECT.:

Unit 1, M50 Business Park

TITLE.:

PROPOSED OVERALL HGV AUTOTRACKING MOVEMENTS

DRAWING NO.:

22_112-CSE-00-XX-DR-C-2022

A1	SCALE: 1:200	AGILE No.:	REV: P03

OSI Licence No.: EN 0042422 © OSI/GOVERNMENT OF IRELAND - © CSEA 2022