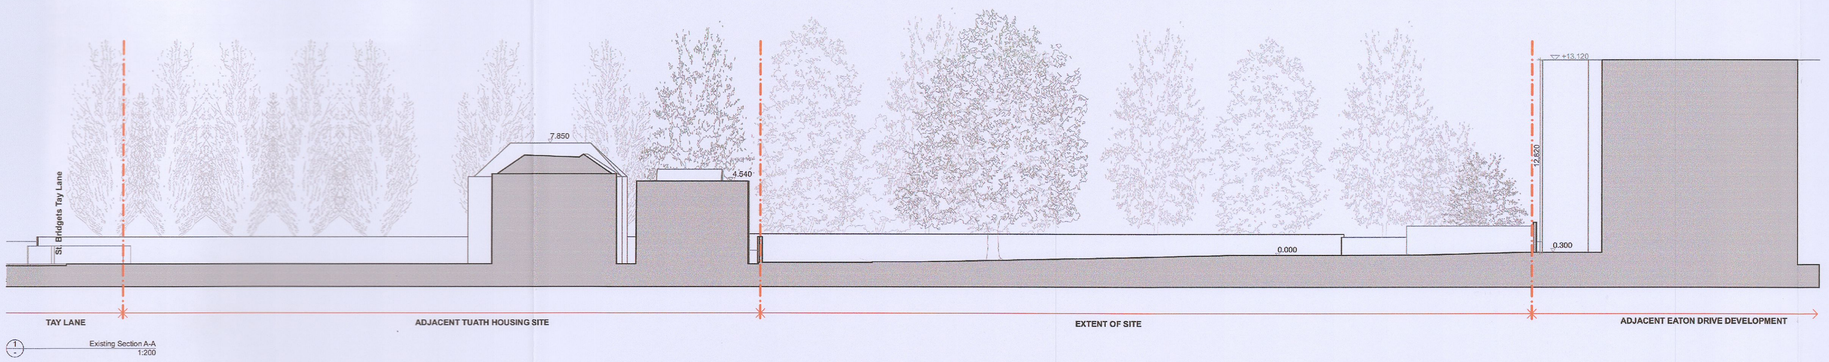

1 Existing Section A-A 1:200

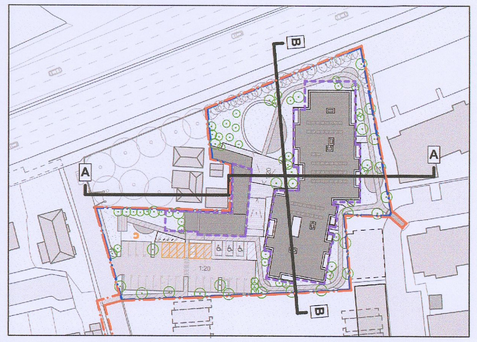

5 Key Plan 1:1000

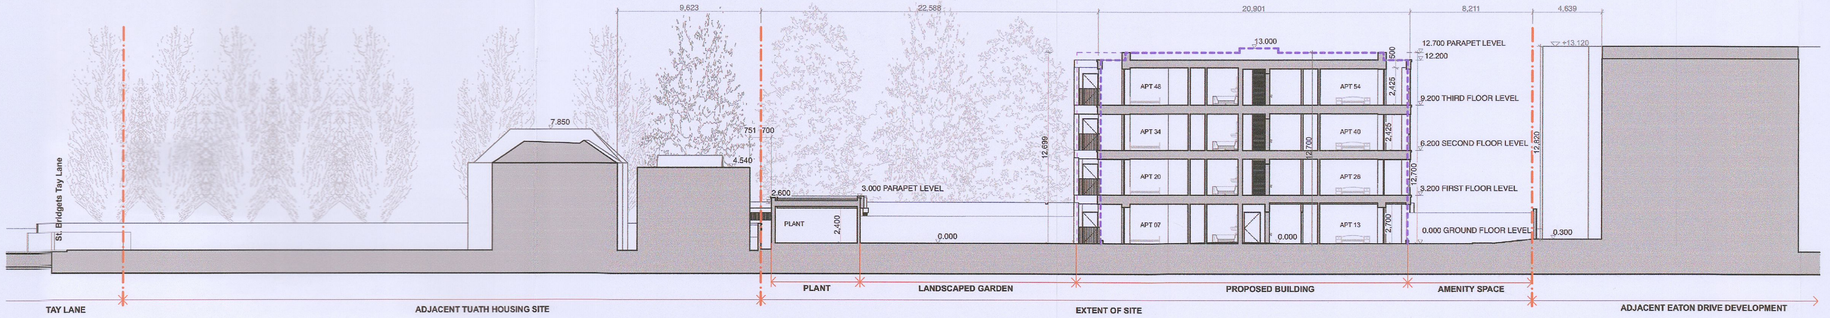

2 Proposed Section A-A 1:200

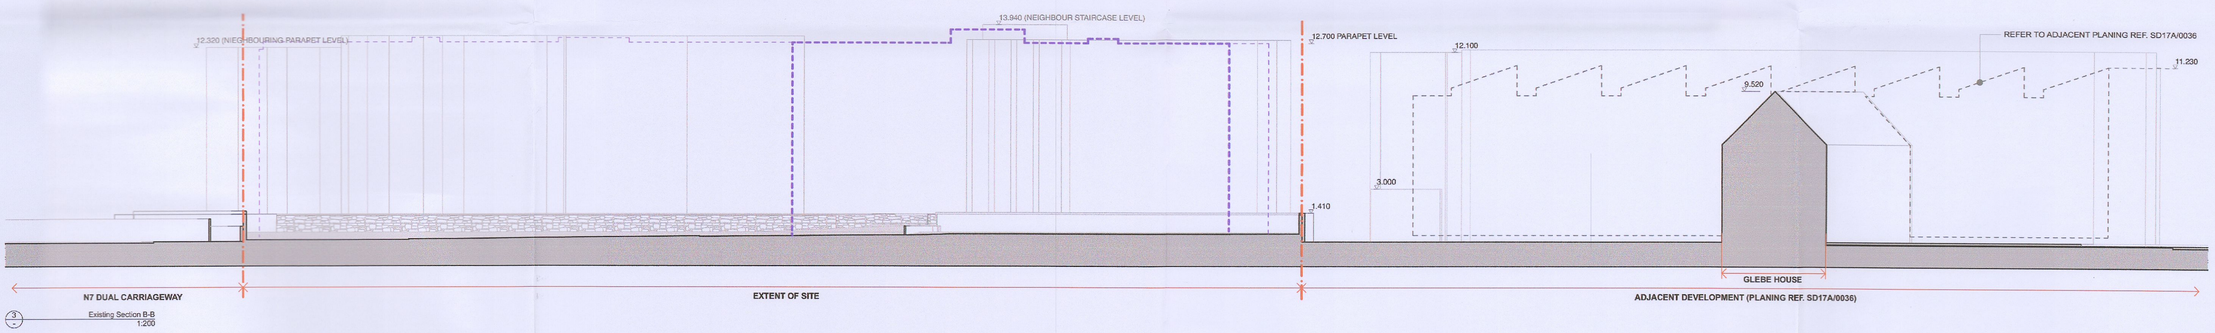

3 Existing Section B-B 1:200

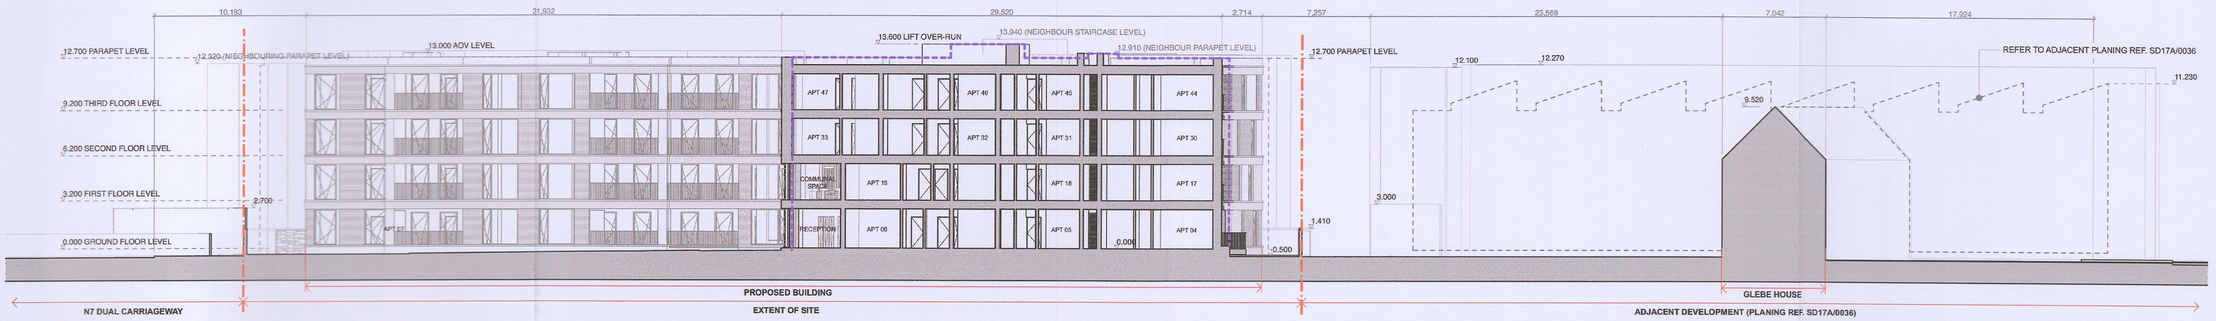

4 Proposed Section B-B 1:200

REVISION	STAGE	DATE	NOTES
PL-02	PLANNING	16/12/22	ADDITIONAL INFORMATION

NOTES :

NORTH

S SURVEY SK SKETCH CN CONSTRUCTION
PL PLANNING T TENDER SS SUPERCEDED

Figured dimensions only to be taken from this drawing - All dimensions to be checked onsite
Discrepencies to be brought to the attention of this office before commencement of work.

0 1 2 3 4 5 6 7 8 9 10

pacstudio
ARCHITECTURE + ENVIRONMENTS
PAC Studio Limited
Tower 1, Fumbally Court
Fumbally Lane, D08PX95
t : + 353 1 453 0406
w : www.pacstudio.ie
e : info@pacstudio.ie

CLIENT : RIVERSIDE PROJECTS LIMITED			JOB NO : 2001
JOB TITLE : RATHCOOLE HOUSING TAY LANE RATHCOOLE COUNTY DUBLIN			DWG NO : RATH A3-20
DRAWING TITLE : SITE SECTIONS - EXISTING / PROPOSED			PHASE : -
STAGE : PLANNING	SCALE : 1:200 @ A1	AUTHOR : MC	DATE : 16/12/2022
			REV NO : PL-02