EXTERNAL FINISHES SPECIFICATION:

1. CLAY BRICK CLADDING, TO SELECTED COLOUR
2. STONE / CERAMIC CLADDING, TO SELECTED COLOUR
3. ALUMINIUM CURTAIN WALLING / WINDOW SYSTEM, TO SELECTED COLOUR
4. METAL CLADDING, TO SELECTED COLOUR

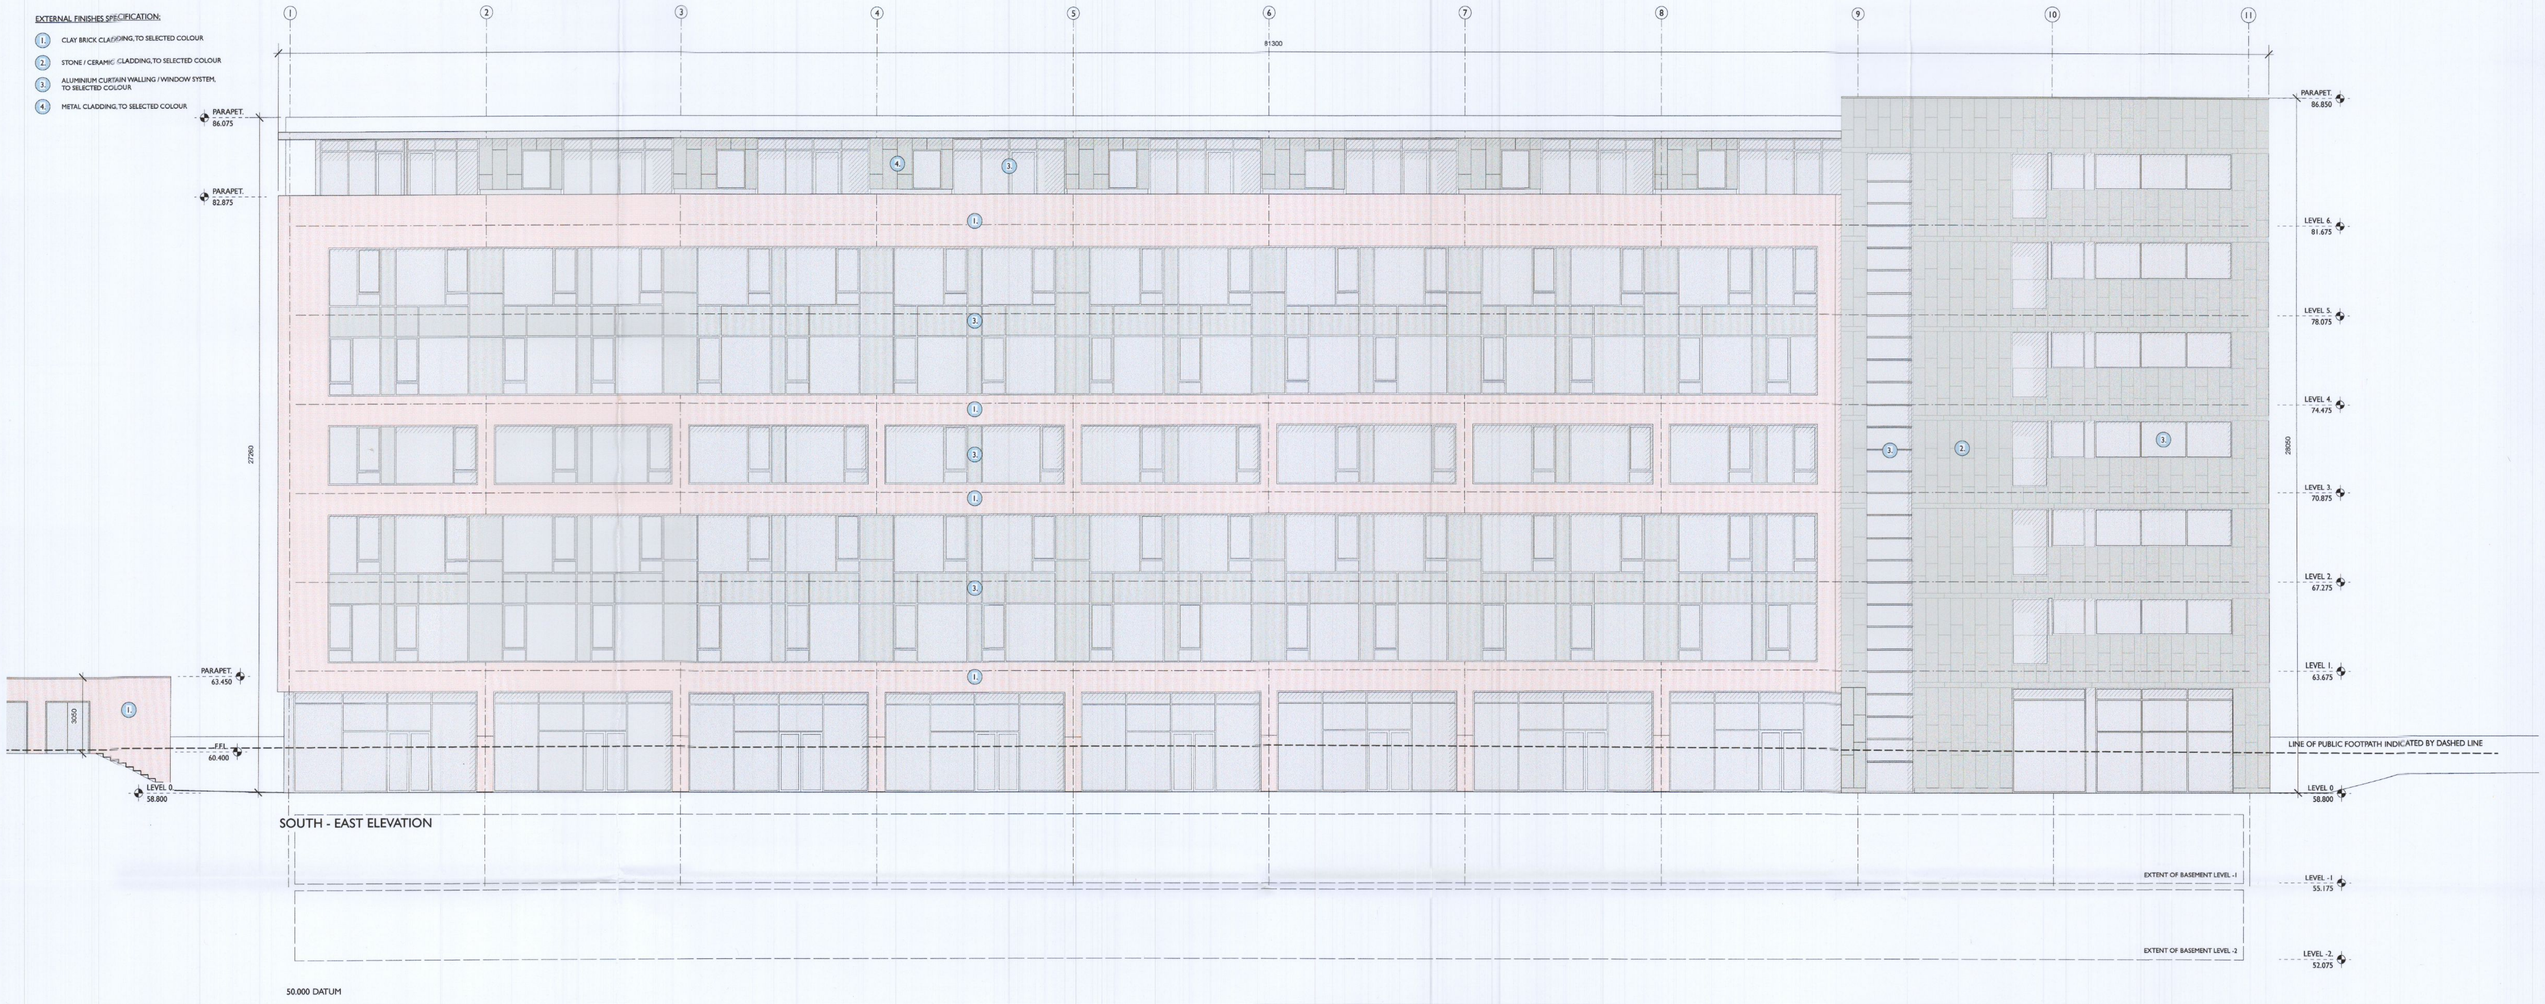

SOUTH - EAST ELEVATION

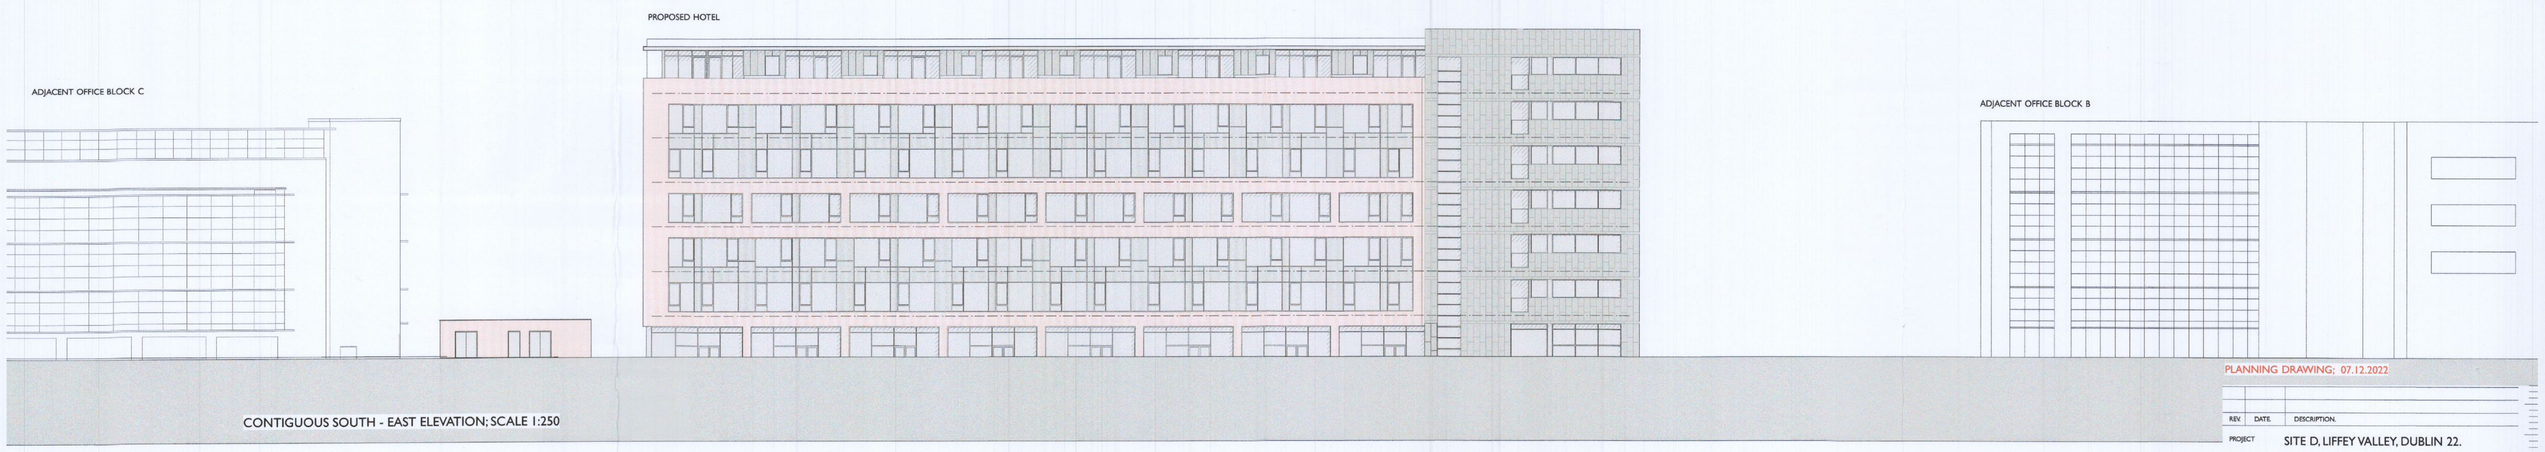

CONTIGUOUS SOUTH - EAST ELEVATION; SCALE 1:250

PLANNING DRAWING: 07.12.2022

REV.	DATE.	DESCRIPTION.

PROJECT: SITE D, LIFFEY VALLEY, DUBLIN 22.

TITLE: PLANNING DRAWING; SOUTH-EAST ELEVATIONS

CLIENT: WINMAR DEVELOPMENTS UNLIMITED COMPANY

EMD Architects
107 Ludford Road, Ballinteer, Dublin 16, Ireland
p. +353 1 2987948 f. +353 1 2960811 e. info@emdarchitects.com

SCALE:	DATE:	DRG. No.
1:125 & 1:250@A1/ 1:250 & 1:500@A3	Sept. 2022	P - 10