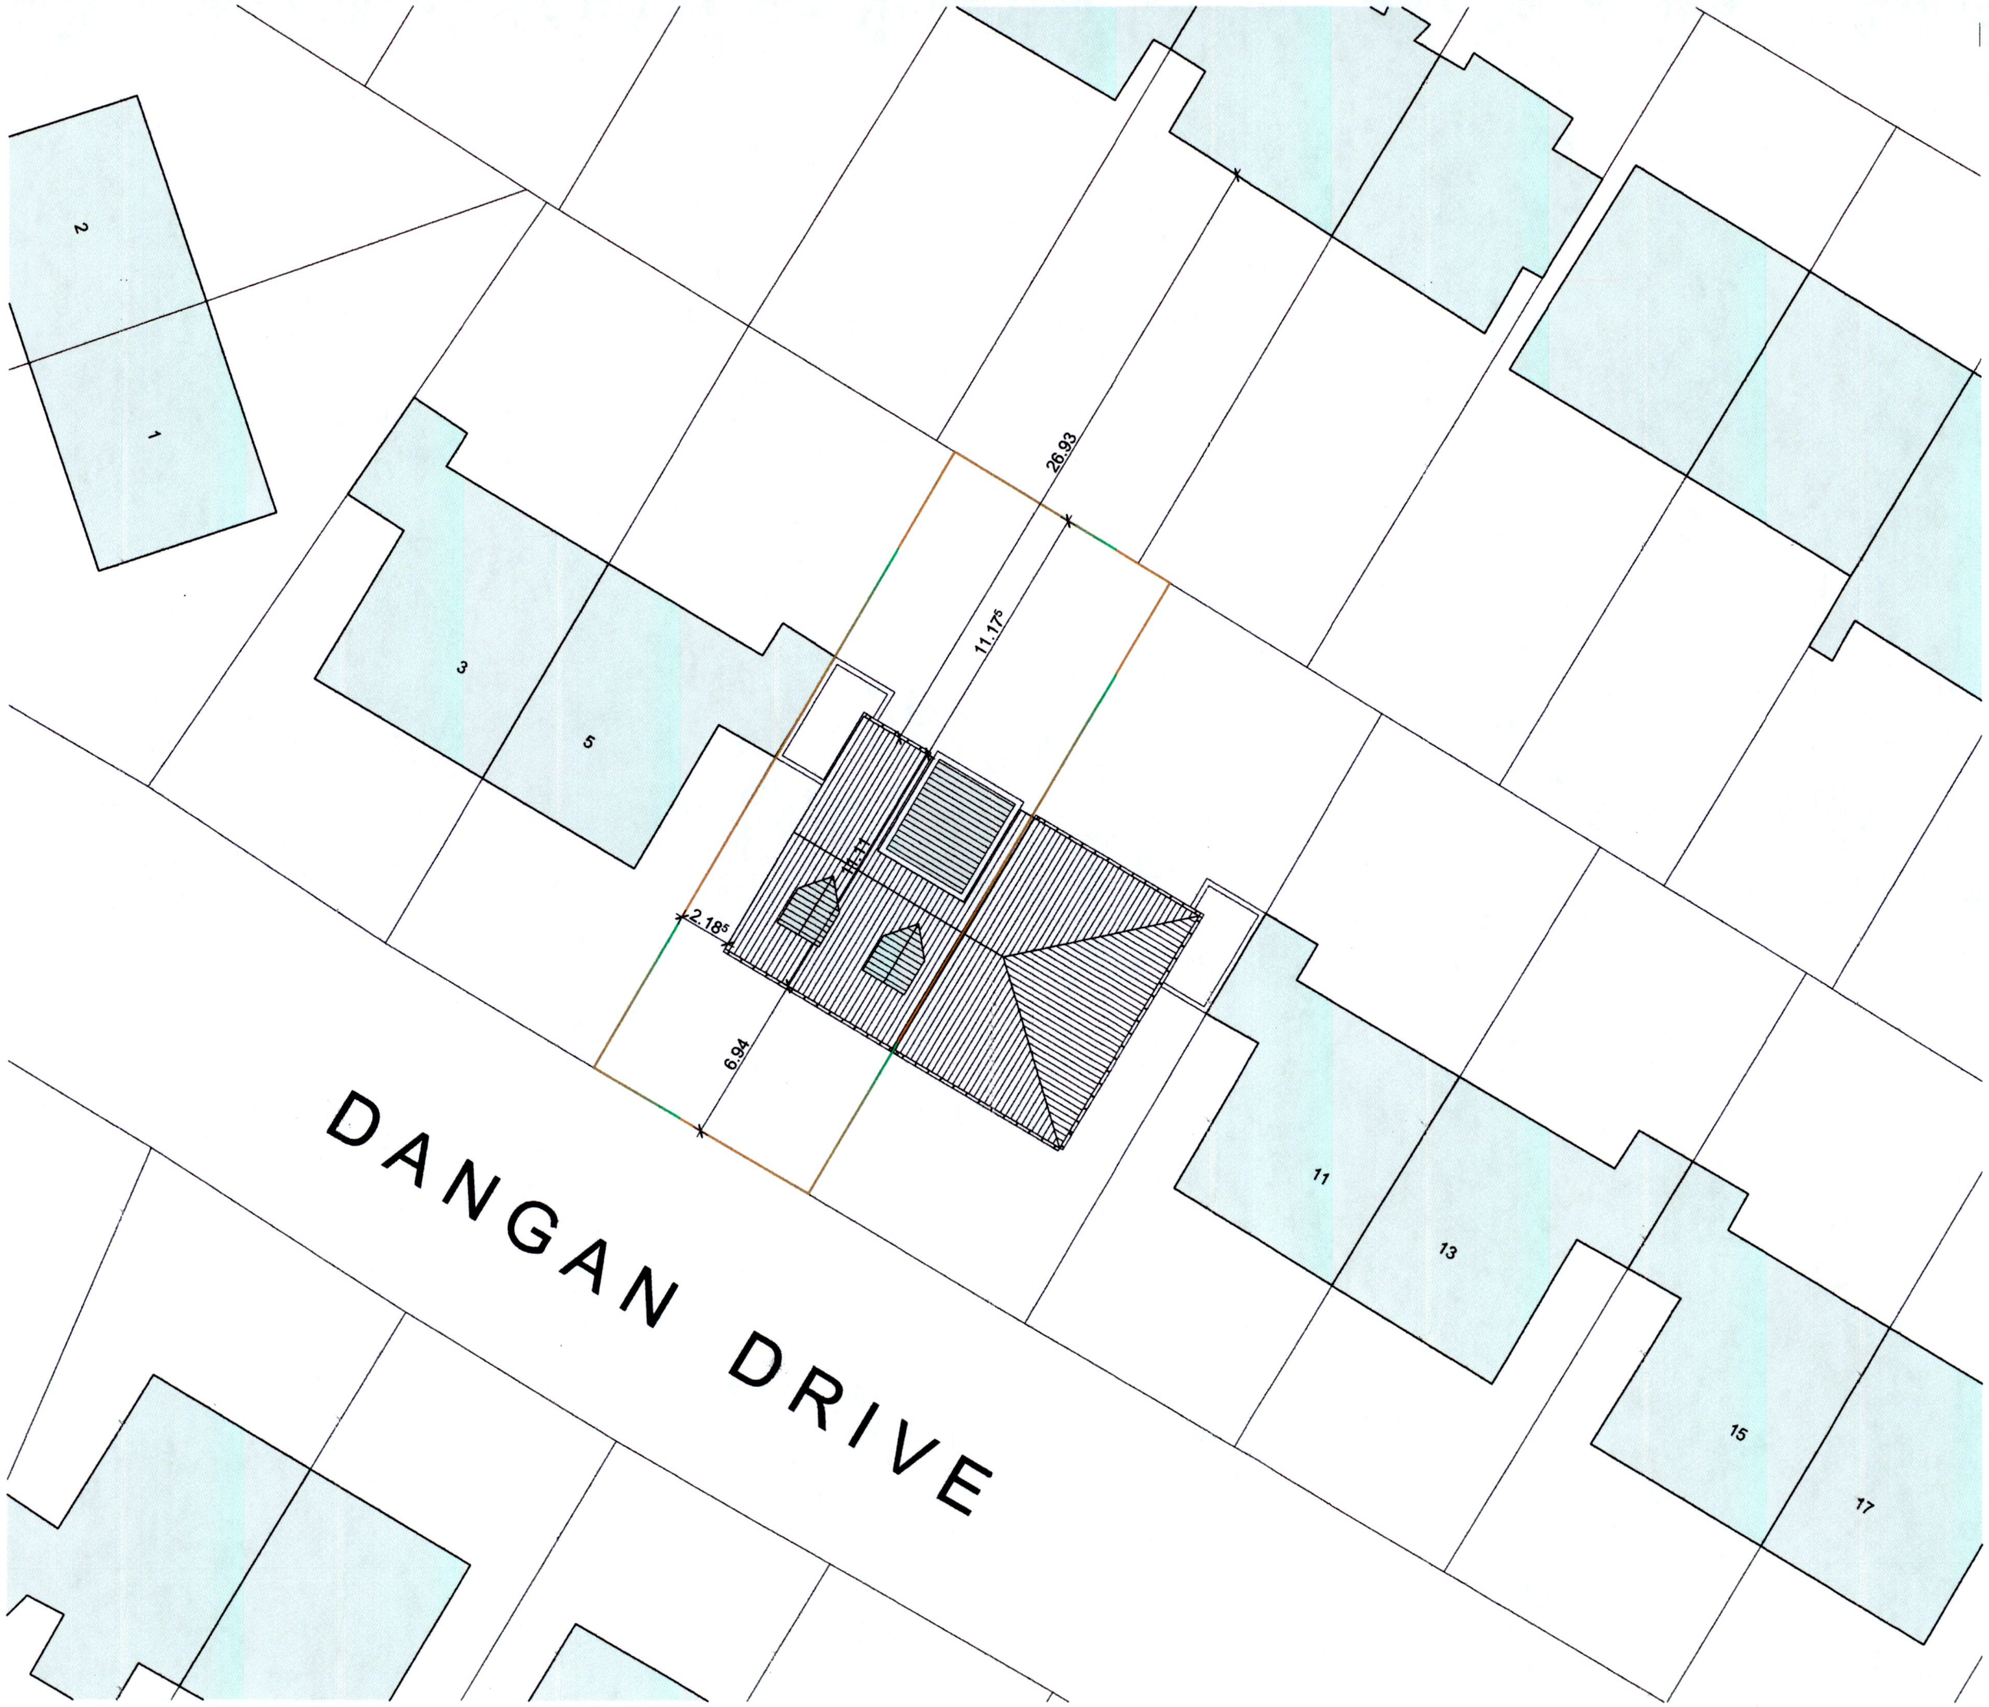

Existing Building

Areas to be Demolished

Site Boundary

N New Additions to Building

index	date	ammendments	drawn by
001			xx

planning application

Project

Proposal for Two new Dwellings

Client

Laura and Joey Treacy

Site Layout Plan

file	2022 12 15_PLA 01.pln	Plan-Nr.	A-01.2
scale 1:250	paper a3	Date	December 2022

studio b
north dublin
south dublin
www.studio-b.ie