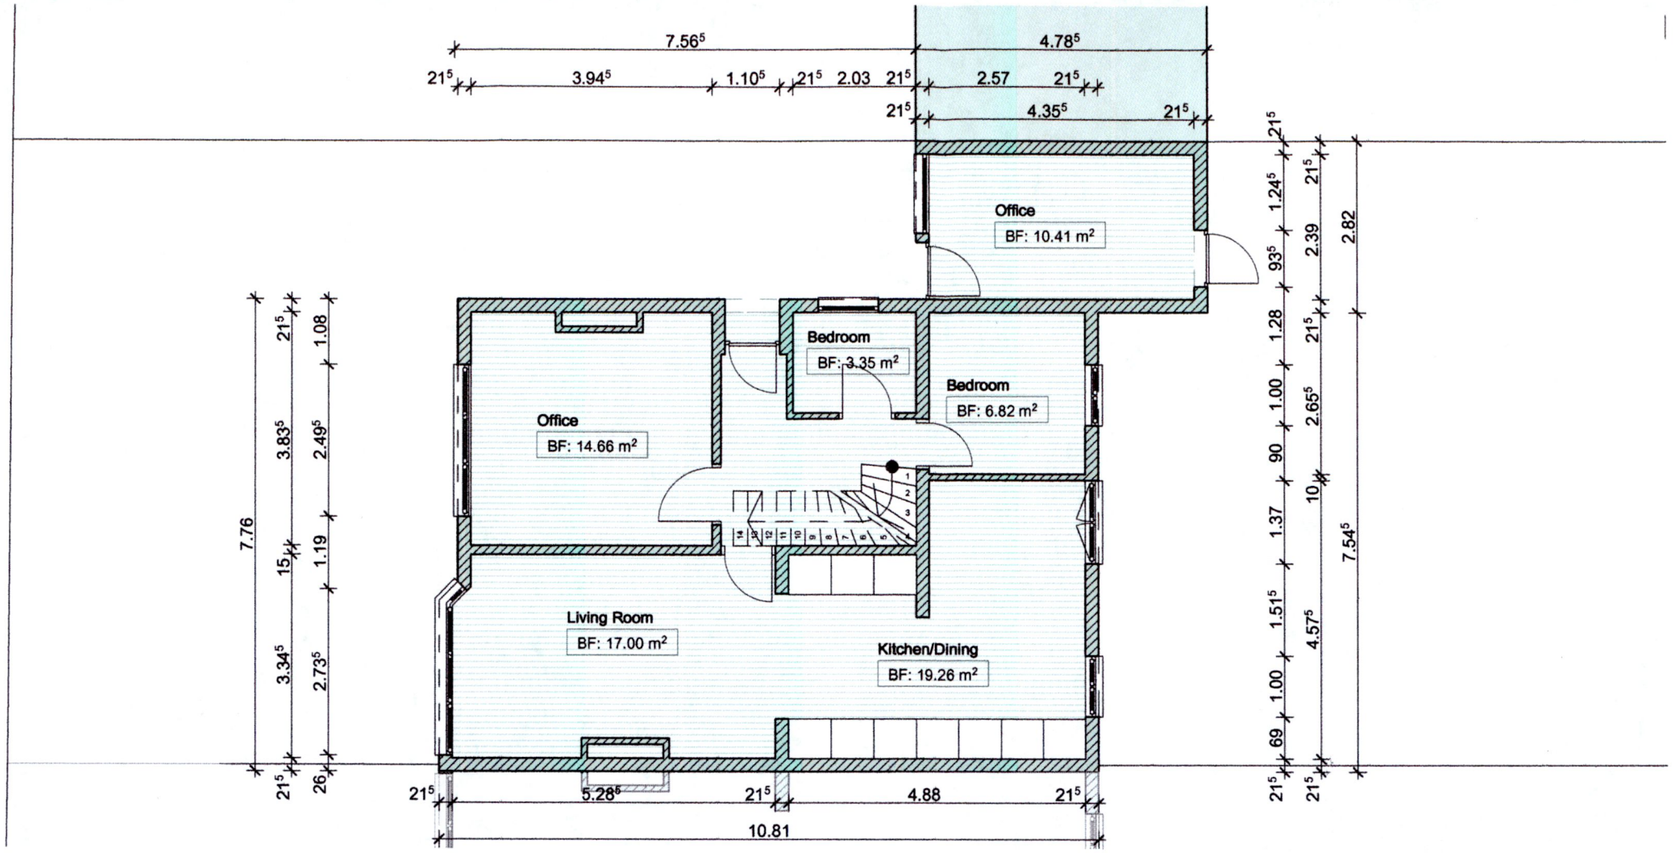

Existing Ground Floor Plan_1:100

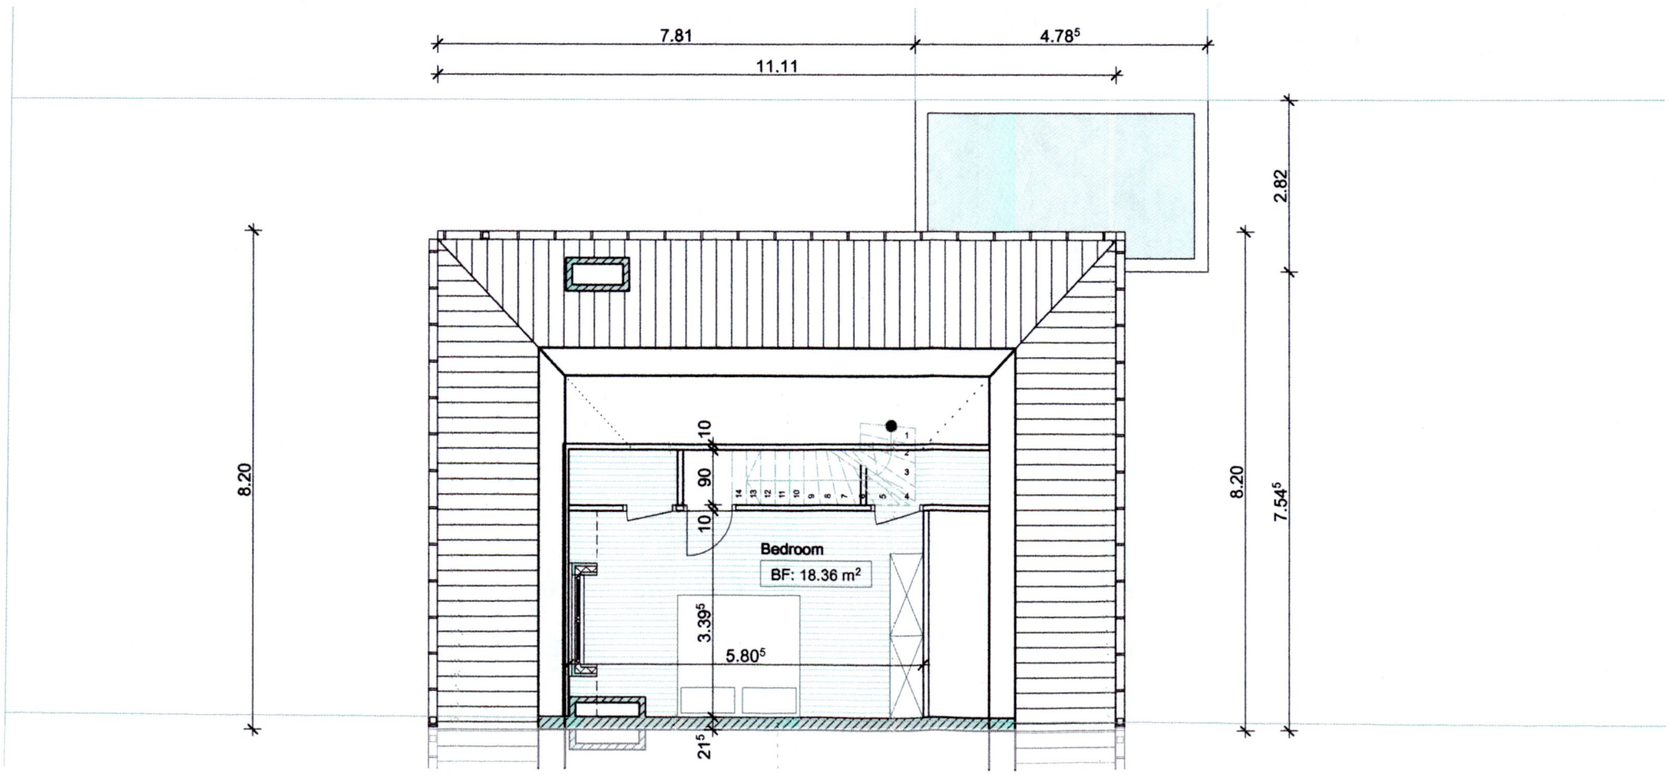

Existing First Floor Plan_1:100

Existing Building

Areas to be Demolished

Site Boundary

New Additions to Building

index	date	ammendments	drawn by
001			xx

planning application

Project

Proposal for Two new Dwellings

Client

Laura and Joey Treacy

Existing Floor Plans

file	2022 12 15_PLA 01.pln	Plan-Nr.	A-01.3
scale	1:100 paper a3	Date	December 2022

studio b
north dublin
south dublin
www.studio-b.ie