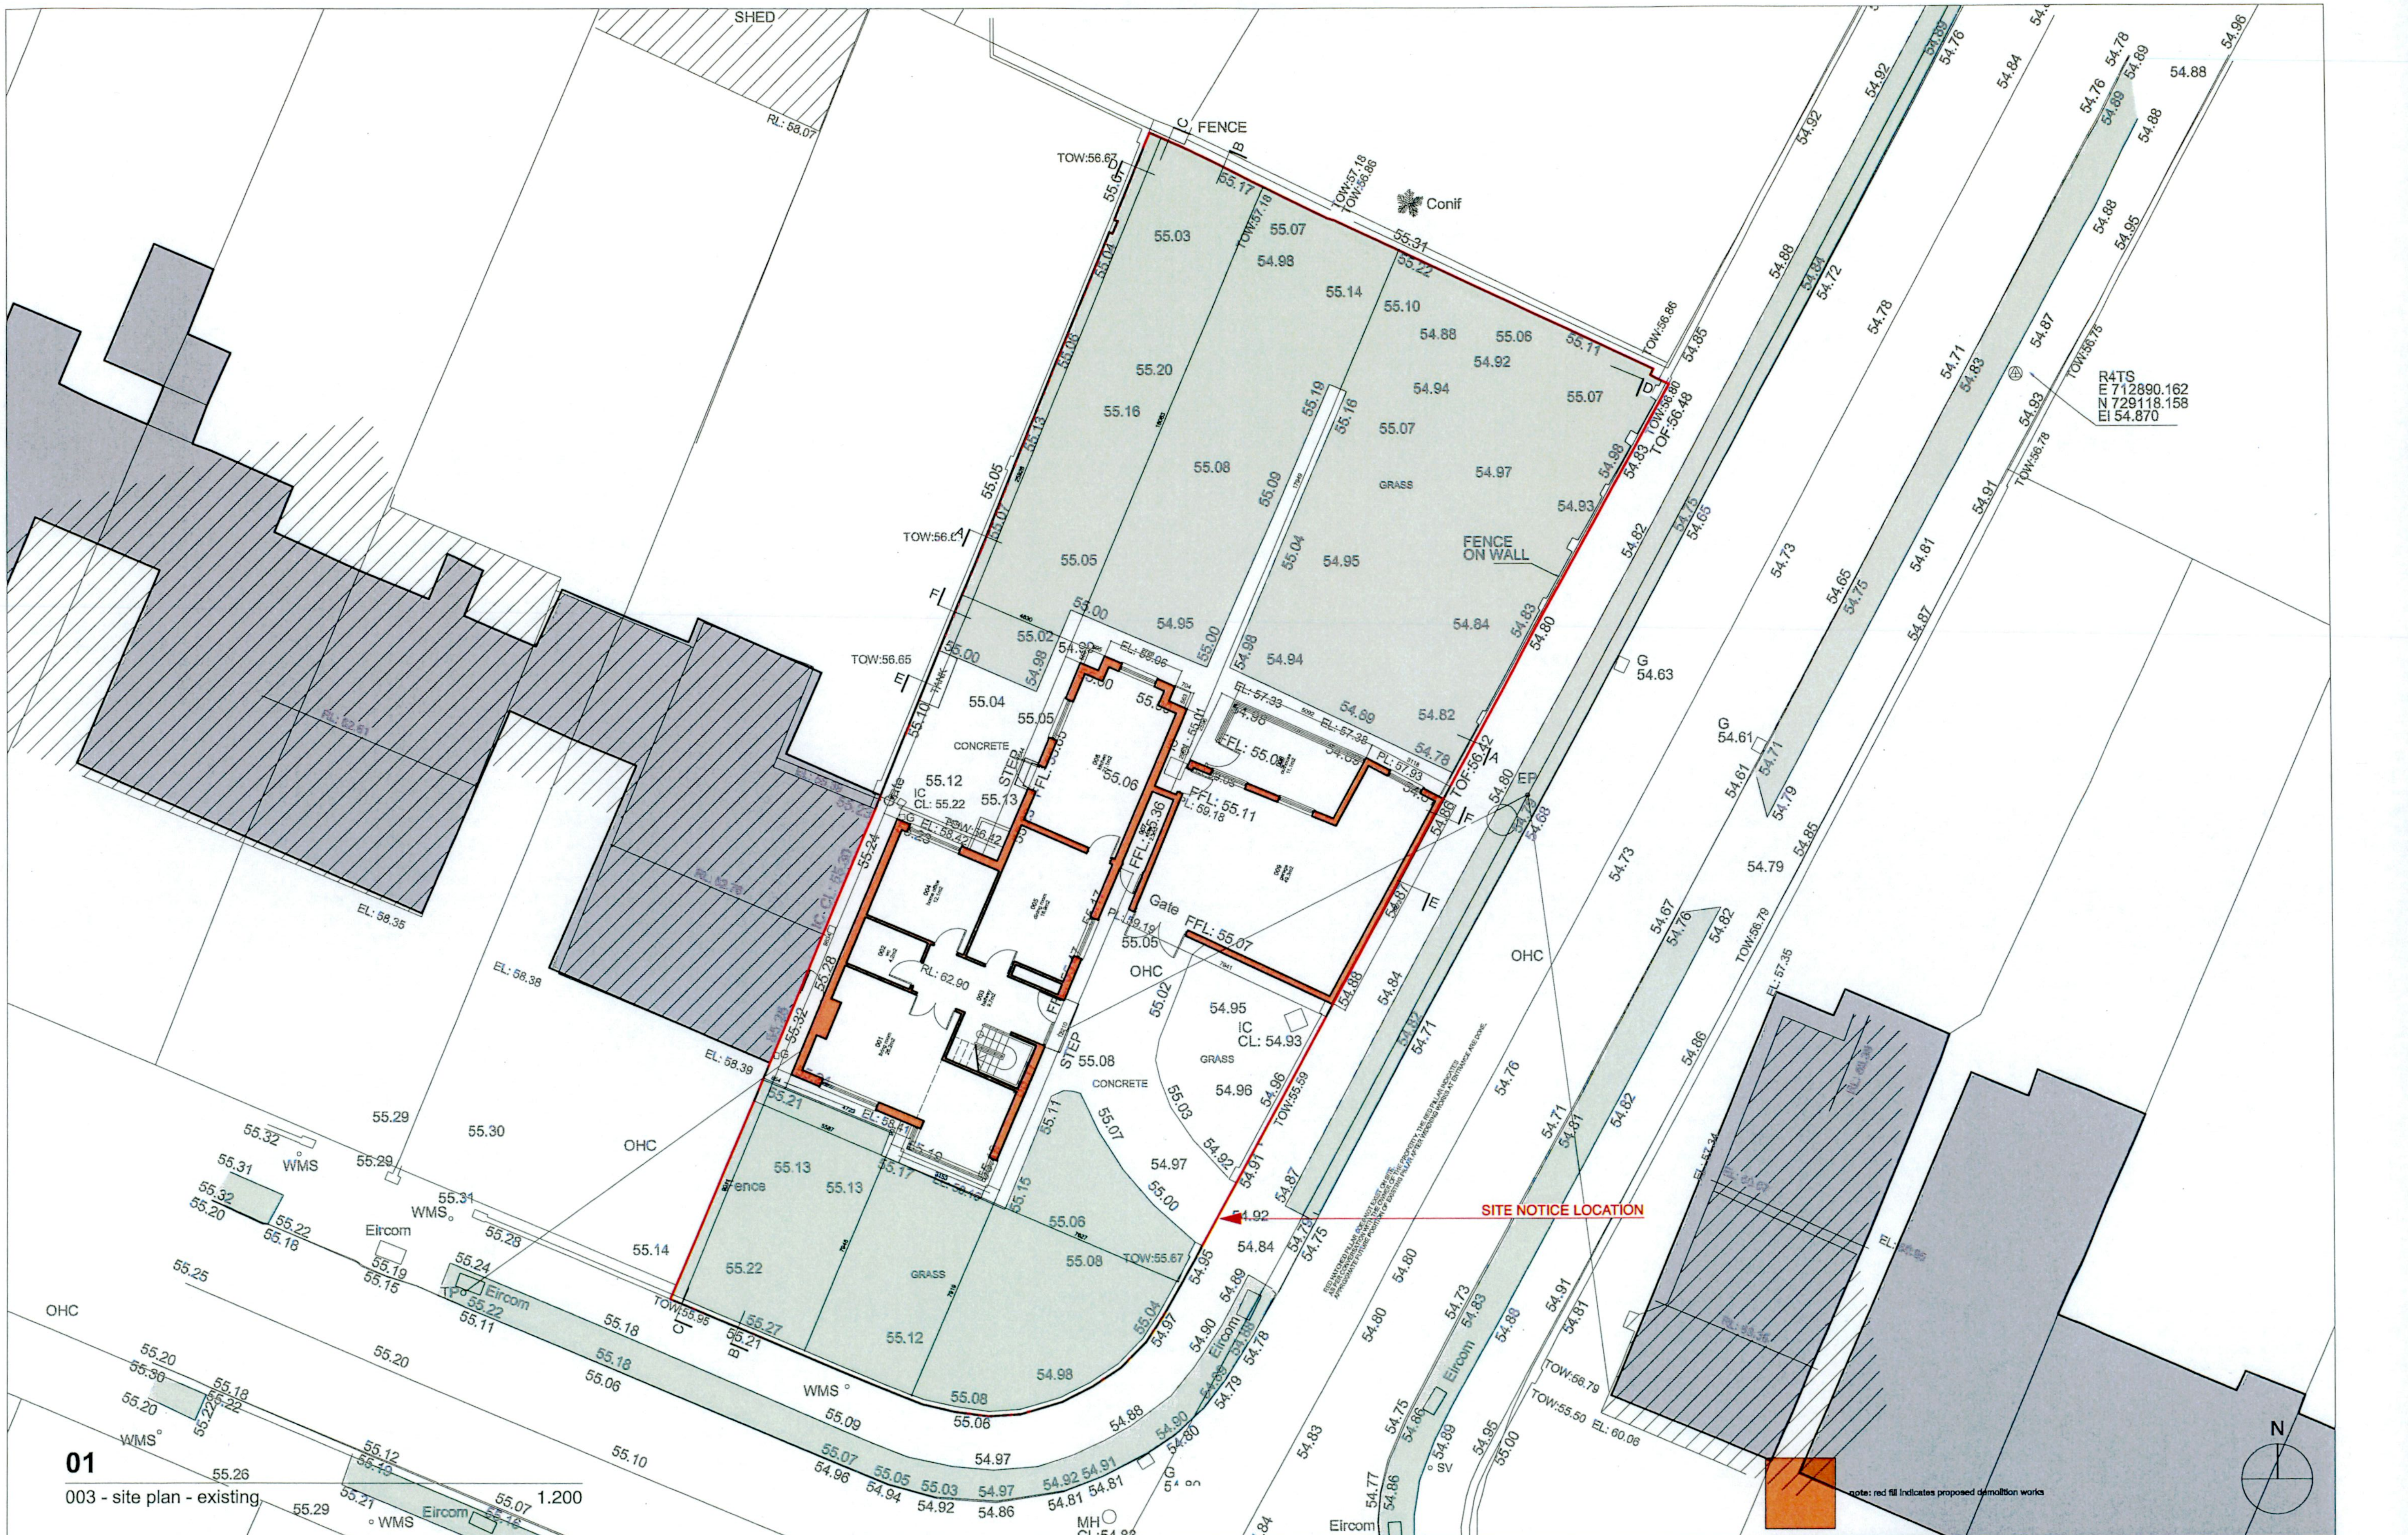

01

003 - site plan - existing 1.200

mackay - architecture - design			info@mackay-architecture.com
client:	barry and susanne coleman	drawing number:	292-003
project:	residential development	revision	0
site:	124 templeville drive	drawing reference:	mad-292-dwg-sk
drawing:	site plan - existing	drawn:	cm
scale:	1.100 at a1 or 1.200 at a3	checked:	cm

SHED
RL: 58.07
FENCE
Conif
TOW:56.67
TOW:57.16
TOW:56.86
55.31
55.05
NOTE EV Charging Point
TOW:56.86
54.85
54.88
54.84
54.72
54.92
54.89
54.76
54.84
54.78
54.78
54.89
54.69
54.88
54.96
54.88
54.68
54.95
54.87
TOW:56.75
R4TS
E 712890.162
N 729118.158
El 54.870
54.71
54.83
54.93
54.91
TOW:56.78
TOW:56.48
54.75
54.65
54.82
54.80
NOTE ESB Meter
TOW:56.65
G
54.63
54.73
54.65
54.75
54.81
54.87
G
54.61
54.61
54.71
54.79
54.85
TOW:56.42
EP
NOTE EV Charging Point
54.89
54.79
54.68
54.73
54.67
54.76
54.82
TOW:56.79
OHC
54.88
54.84
54.82
54.71
54.87
54.91
54.76
54.86
54.71
54.81
54.82
54.92
54.84
54.79
54.75
54.95
54.89
54.80
54.90
54.88
54.78
54.73
54.83
54.88
54.91
54.81
54.80
54.89
54.79
54.88
54.90
54.80
54.83
54.75
54.86
54.89
54.95
55.00
54.77
54.86
54.84
54.83
54.97
54.96
55.05
55.03
54.97
54.92
54.91
54.94
54.92
54.86
54.81
54.84
55.06
55.09
55.07
55.10
55.14
55.28
55.24
55.11
55.18
55.06
55.21
55.20
55.25
55.23
55.30
55.25
55.29
55.30
55.31
55.29
55.32
55.31
55.32
55.20
55.22
55.18
55.19
55.15
55.20
55.30
55.18
55.22
55.20
55.12
55.19
55.21
55.07
55.16
55.26
55.29
55.22
55.18
55.26
55.19
55.21
55.07
55.16
55.29
TOW:56.65
TOW:56.66
TOW:55.98
TOW:55.50
EL: 58.39
EL: 58.35
EL: 58.38
EL: 58.39
RL: 62.61
RL: 62.76
C CL: 55.30
WMS
Eircom
TP
OHC
MH
CL:54.83
SV
SITE NOTICE LOCATION
RL: 57.34
EL: 60.07
RL: 58.39
EL: 60.05
RL: 63.35
EL: 60.06
TOW:56.79
TOW:55.50
N

01

004 - site plan - proposed 1.200

				M:					G:					A:									
				N:					H:					B:									
				O:					I:					C:									
				P:					J:					D:									
				Q:					K:					E:									
				R:					L:					F:									
orig:	chk:	date:	rev:		orig:	chk:	date:	rev:		orig:	chk:	date:	rev:										

mackay - architecture - design			info@mackay-architecture.com
client:	barry and susanne coleman	drawing number:	292-004
project:	residential development	revision	0
site:	124 templeville drive	drawing reference:	mad-292-dwg-sk
drawing:	site plan - proposed	drawn:	cm
scale:	1.100 at a1 or 1.200 at a3	checked:	cm