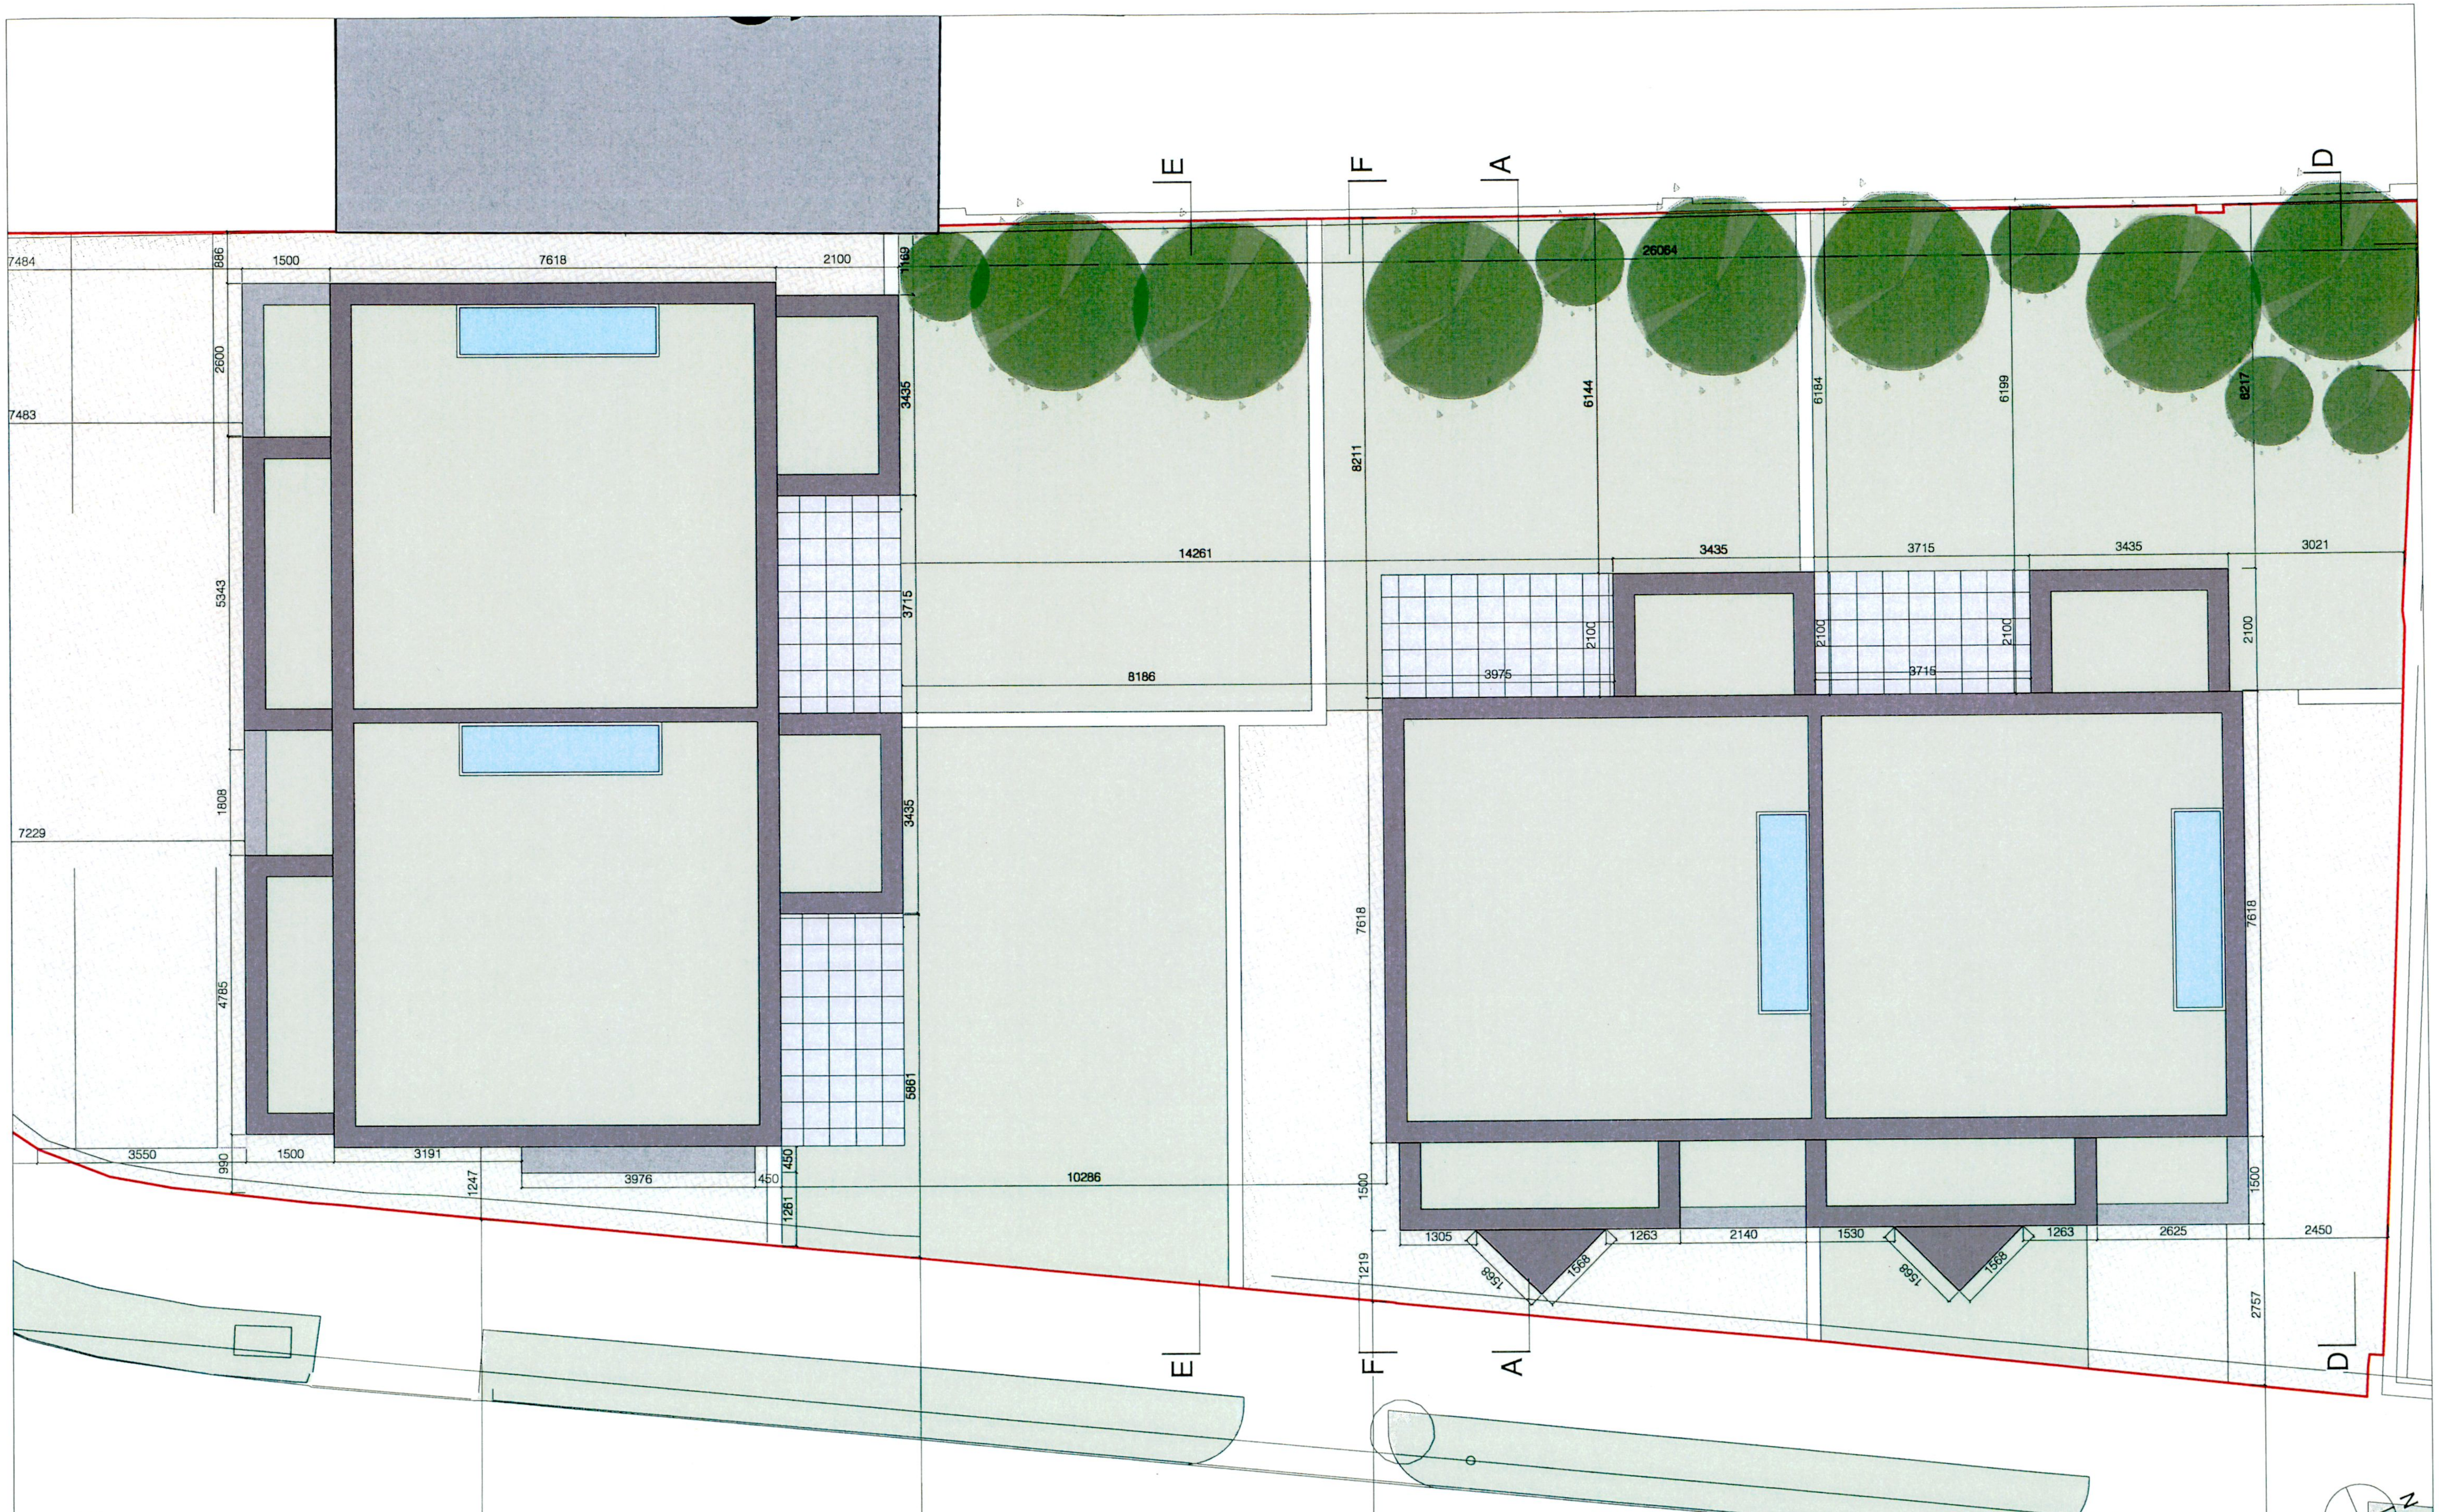


**01**

010 - roof plan - proposed 1.100

12399

| | | | | | | | | | | | |
|---|---|---|---|---|---|---|---|---|---|---|---|
| M: | G: | A: | **mackay - architecture - design** | | | info@mackay-architecture.com |
| N: | H: | B: | **client:** | barry and susanne coleman | **drawing number:** | 292-010 |
| O: | I: | C: | **project:** | residential development | **revision** | 0 |
| P: | J: | D: | **site:** | 124 templeville drive | **drawing reference:** | mad-292-dwg-sk |
| Q: | K: | E: | **drawing:** | roof plan - proposed | **drawn:** | cm |
| R: | L: | F: | **scale:** | 1.50 at a1 or 1.100 at a3 | **checked:** | cm |
| orig: chk: date: rev: | orig: chk: date: rev: | orig: chk: date: rev: | | | | |