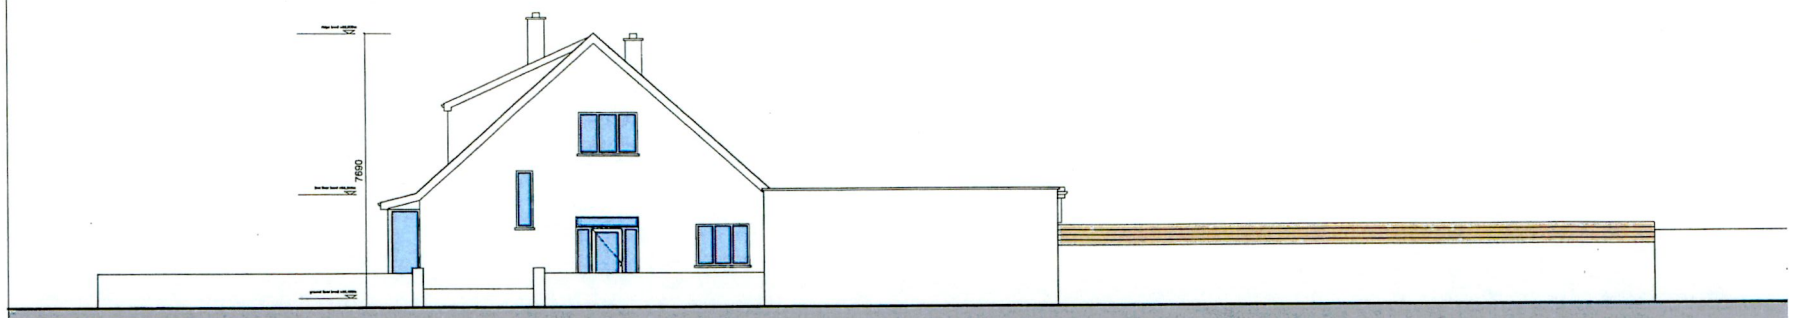

01

011 - east facing street elevation - existing 1.200

02

011 - south facing street elevation - existing 1.200

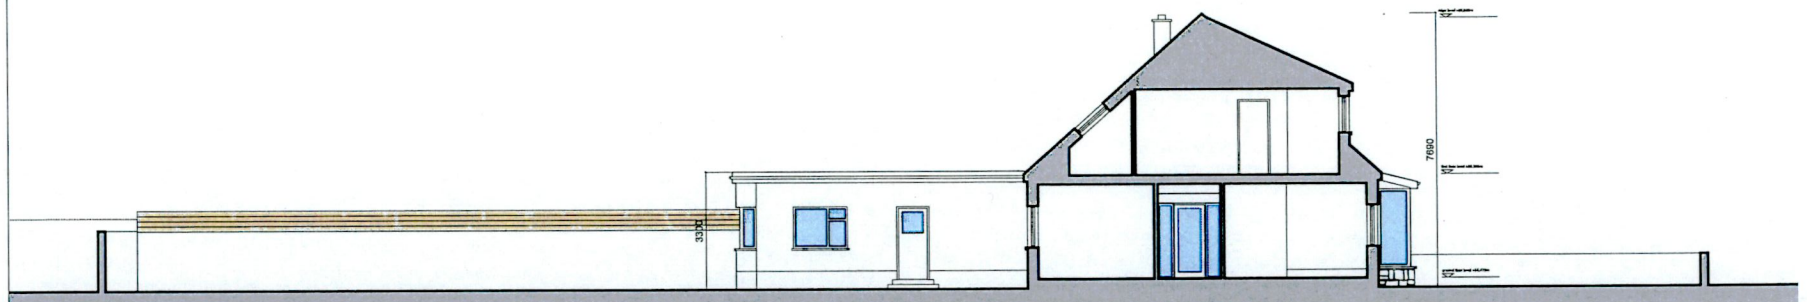

03

011 - section bb - existing 1.200

04

011 - section aa - existing 1.200

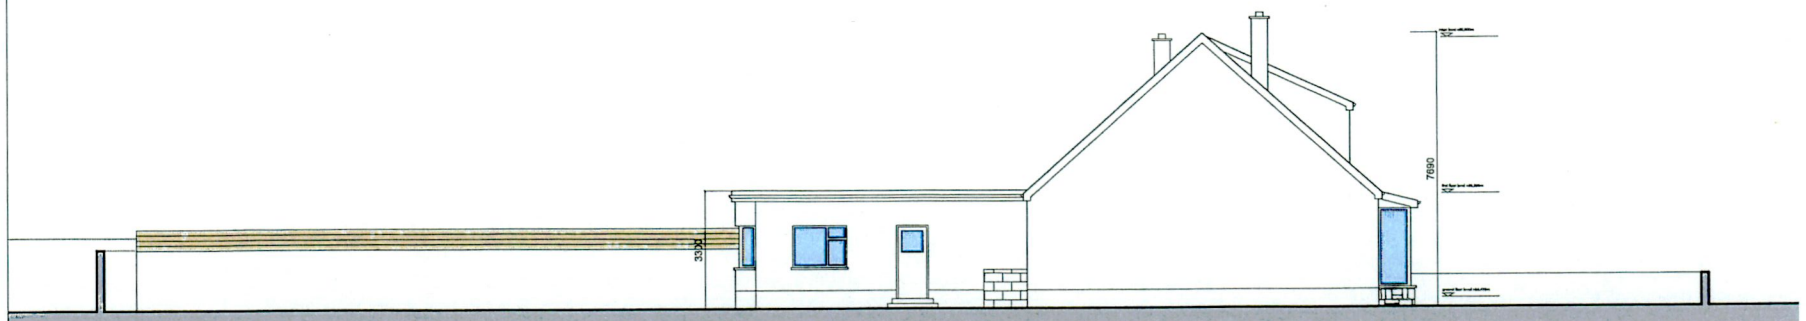

05

011 - section cc - existing 1.200

				M:					G:											A:			
				N:					H:											B:			
				O:					I:											C:			
				P:					J:											D:			
				Q:					K:											E:			
				R:					L:											F:			
	orig:	chk:	date:	rev:			orig:	chk:	date:	rev:			orig:	chk:	date:	rev:							

mackay - architecture - design			info@mackay-architecture.com
client:	barry and susanne coleman	**drawing number:**	292-011
project:	residential development	**revision**	0
site:	124 templeville drive	**drawing reference:**	mad-292-dwg-sk
drawing:	elevations - existing	**drawn:**	cm
scale:	1.100 at a1 or 1.200 at a3	**checked:**	cm

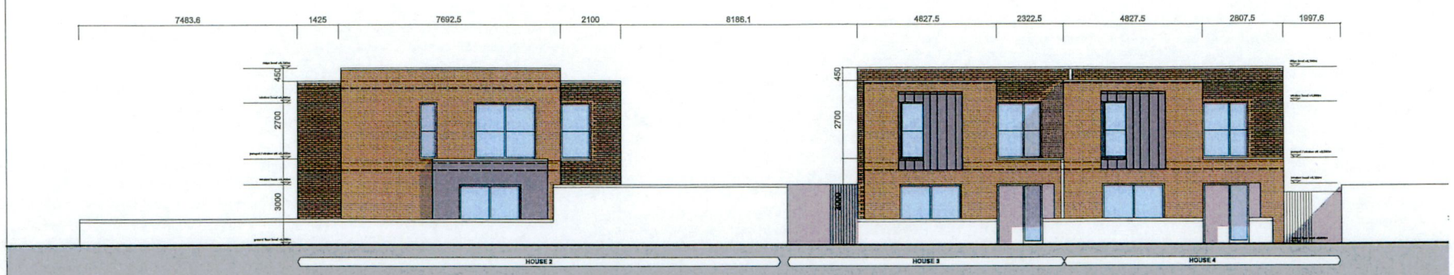

01

012 - east facing street elevation - proposed 1.200

02

012 - south facing street elevation - proposed 1.200

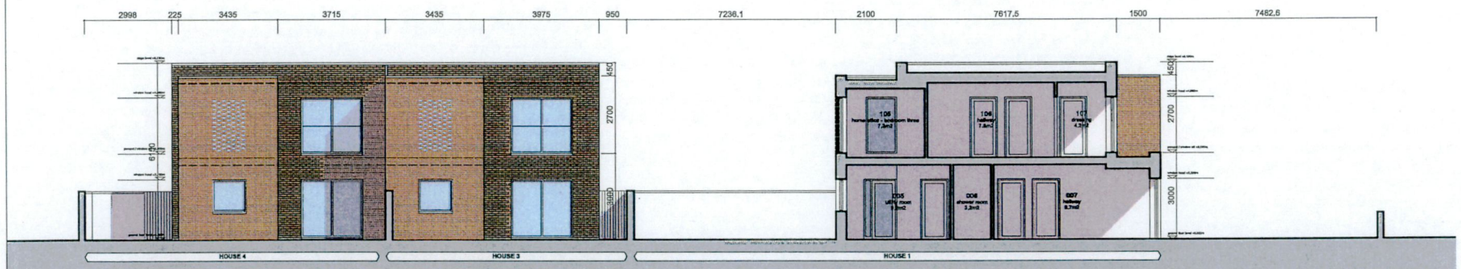

03

012 - section bb - proposed 1.200

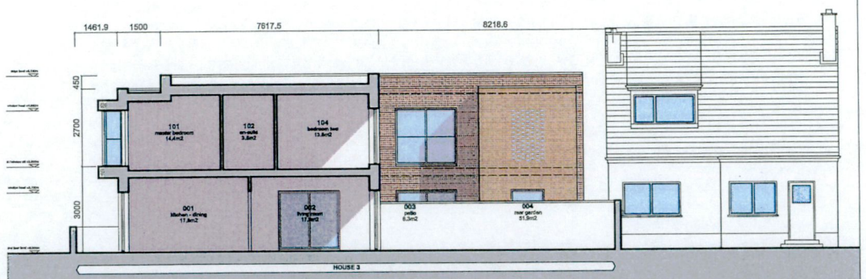

04

012 - section aa - proposed 1.200

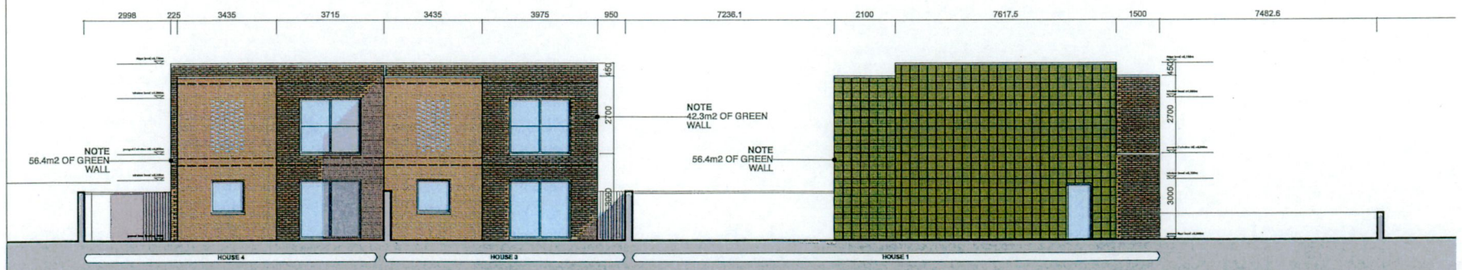

05

012 - section cc - proposed 1.200

				M:					G:					A:									
				N:					H:					B:									
				O:					I:					C:									
				P:					J:					D:									
				Q:					K:					E:									
				R:					L:					F:									
	orig:	chk:	date:	rev:		orig:	chk:	date:	rev:		orig:	chk:	date:	rev:									

mackay - architecture - design info@mackay-architecture.com

client:	barry and susanne coleman	**drawing number:**	292-012
project:	residential development	**revision**	0
site:	124 templeville drive	**drawing reference:**	mad-292-dwg-sk
drawing:	elevations - proposed	**drawn:**	cm
scale:	1.100 at a1 or 1.200 at a3	**checked:**	cm