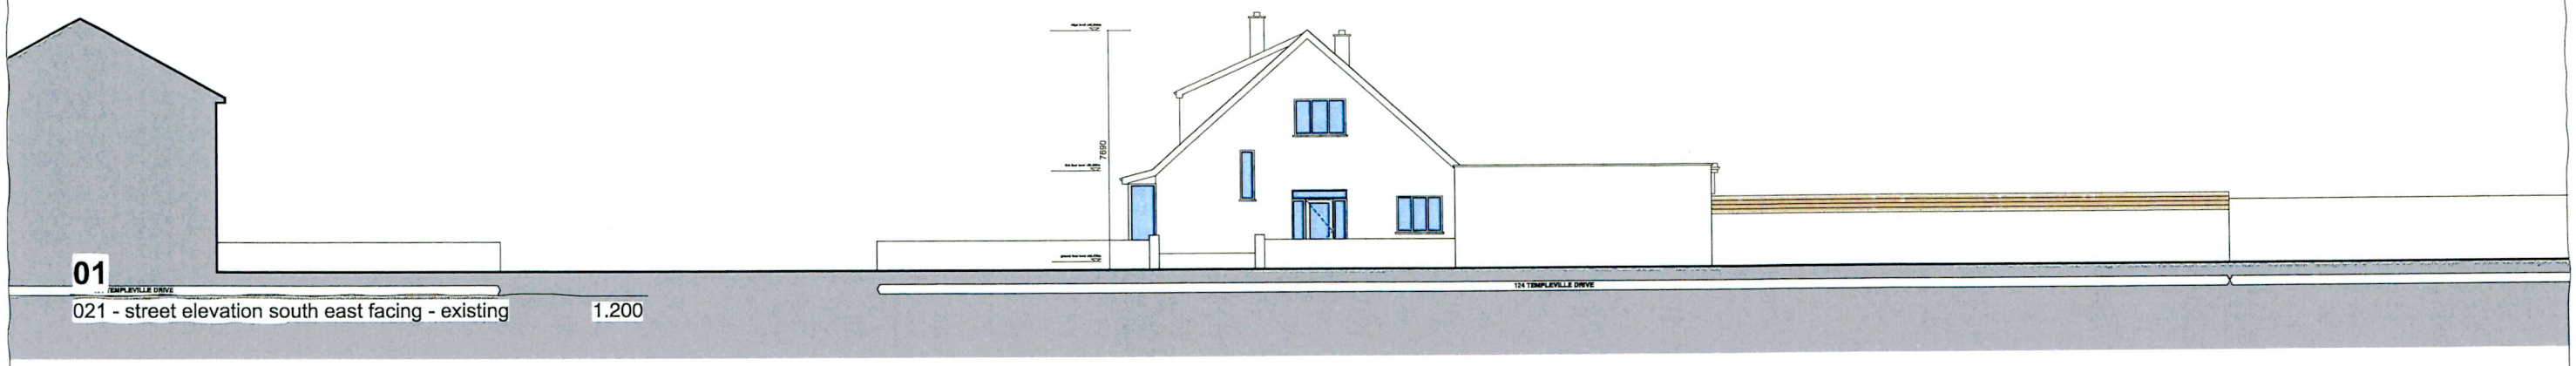

01

021 - street elevation south east facing - existing 1.200

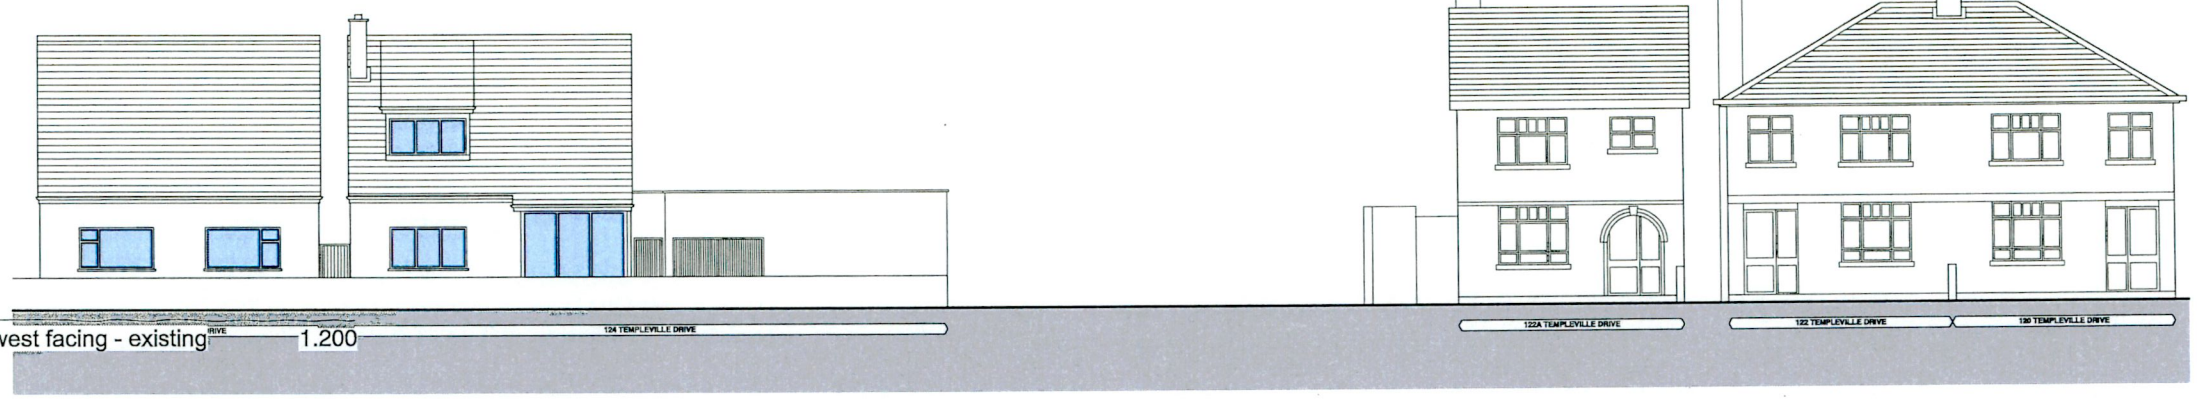

02

021 - street elevation south west facing - existing 1.200

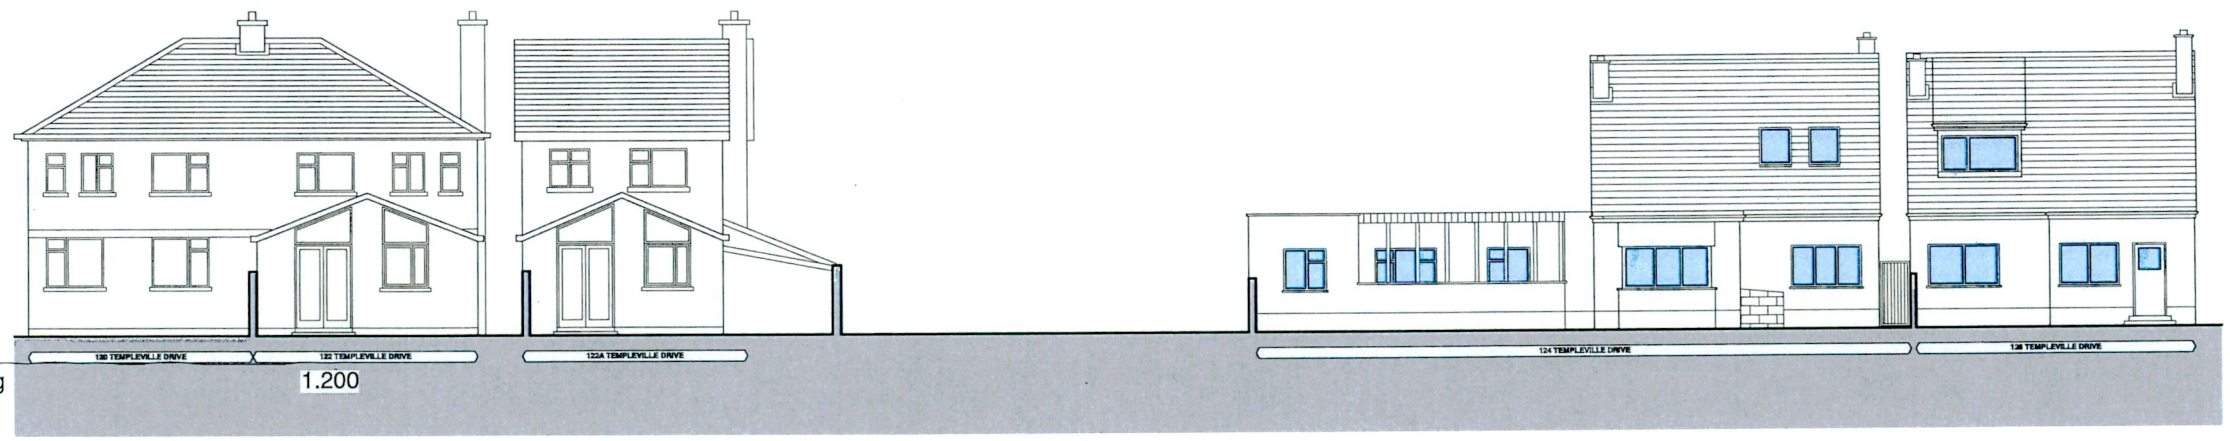

03

021 - rear elevation - existing 1.200

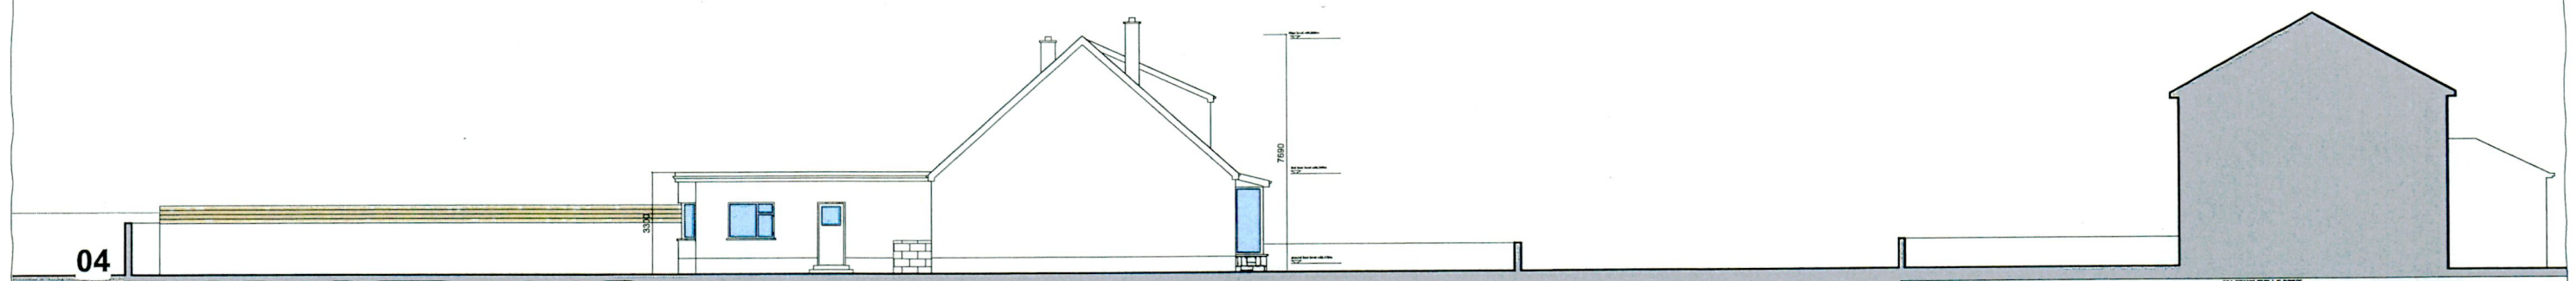

04

021 - section cc - existing 1.200

mackay - architecture - design			info@mackay-architecture.com
client:	barry and susanne coleman	**drawing number:**	292-021
project:	residential development	**revision**	0
site:	124 templeville drive	**drawing reference:**	mad-292-dwg-sk
drawing:	elevations - existing	**drawn:**	cm
scale:	1.100 at a1 or 1.200 at a3	**checked:**	cm

M: N: O: P: Q: R: orig: chk: date: rev:

G: H: I: J: K: L: orig: chk: date: rev:

A: B: C: D: E: F: orig: chk: date: rev:

01

022 - street elevation south east facing - proposed 1.200

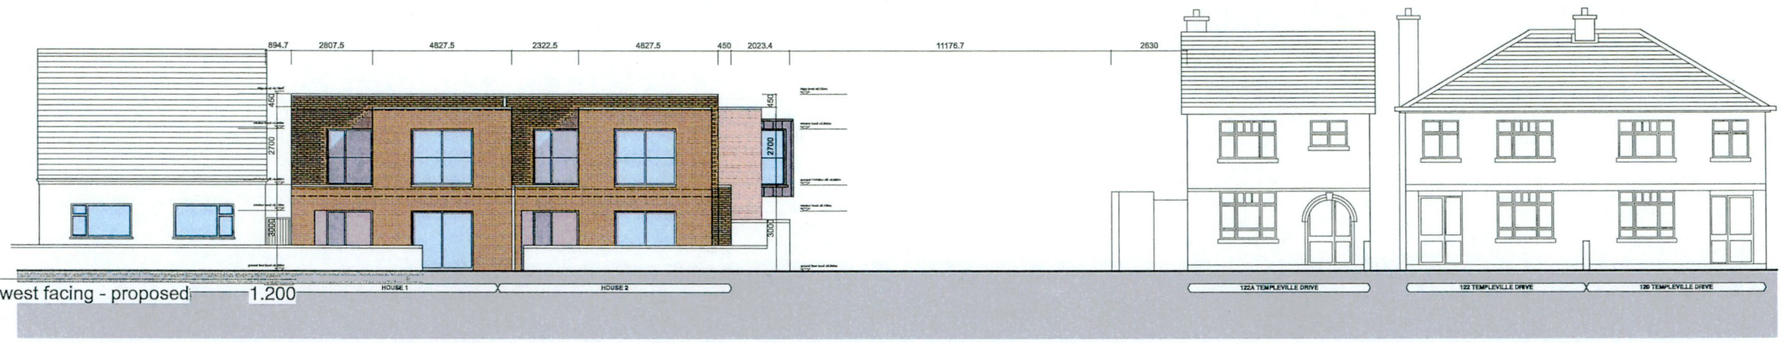

02

022 - street elevation south west facing - proposed 1.200

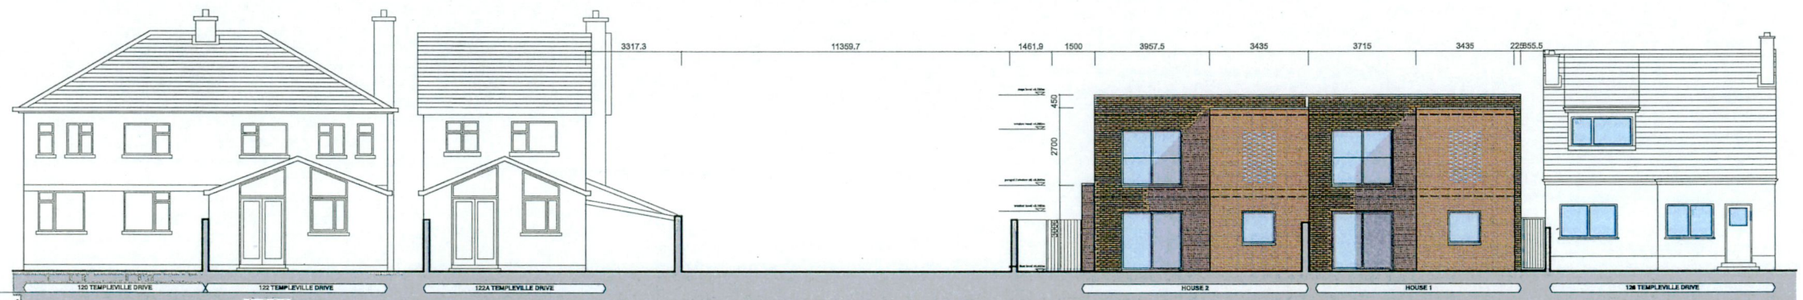

03

022 - rear elevation - proposed 1.200

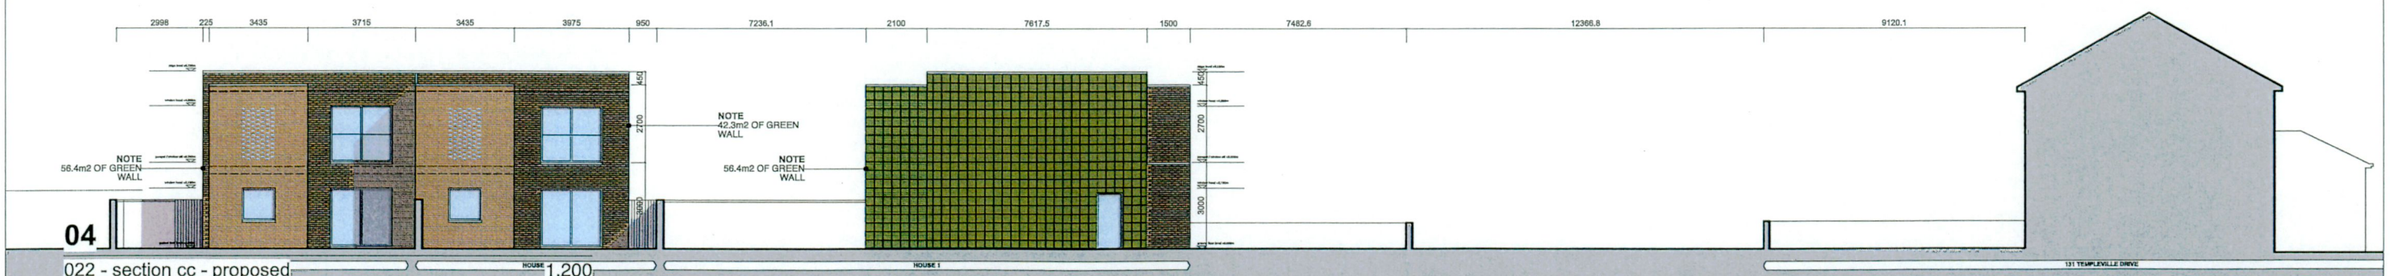

04

022 - section cc - proposed 1.200

	orig:	chk:	date:	rev:
M:				
N:				
O:				
P:				
Q:				
R:				

	orig:	chk:	date:	rev:
G:				
H:				
I:				
J:				
K:				
L:				

	orig:	chk:	date:	rev:
A:				
B:				
C:				
D:				
E:				
F:				

mackay - architecture - design info@mackay-architecture.com

client:	barry and susanne coleman	**drawing number:**	292-022
project:	residential development	**revision**	0
site:	templeville drive	**drawing reference:**	mad-292-dwg-sk
drawing:	elevations - proposed	**drawn:**	cm
scale:	1:100 at a1 or 1:200 at a3	**checked:**	cm