01

020 - section ee - proposed 1.100

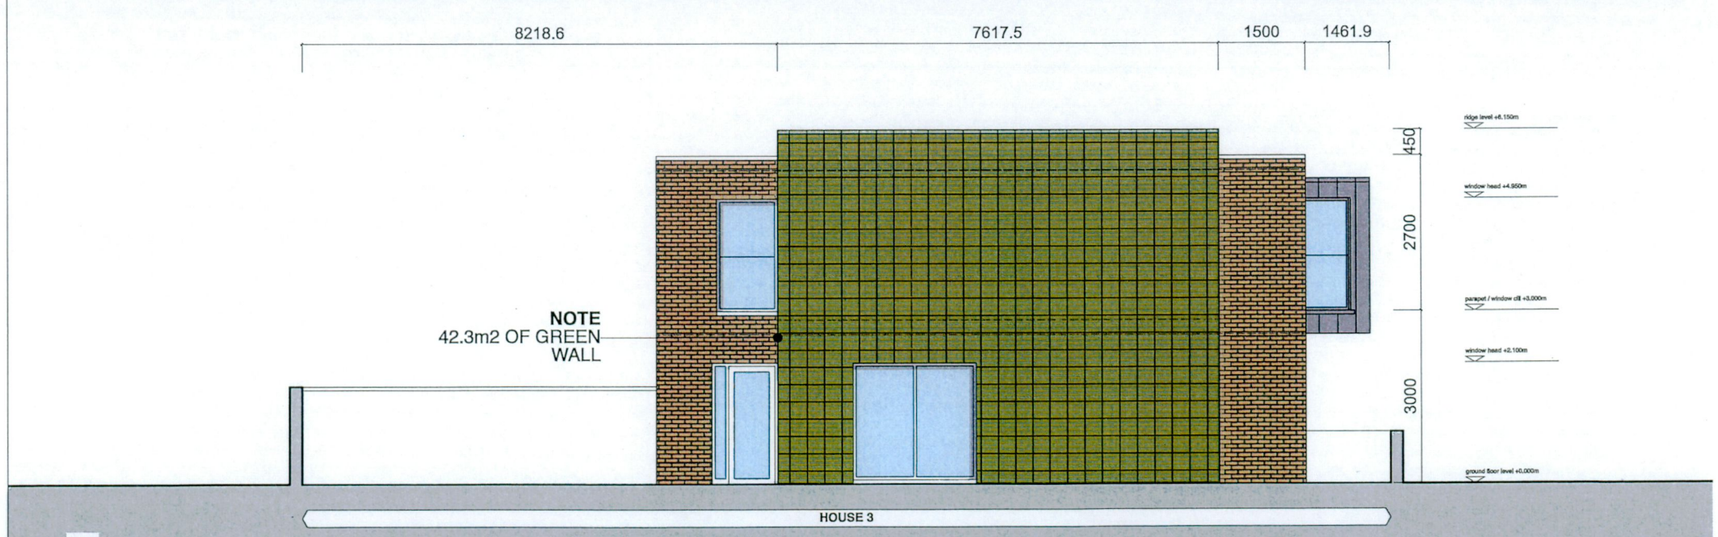

02

020 - section ff - proposed 1.100

				M:					G:					A:									
				N:					H:					B:									
				O:					I:					C:									
				P:					J:					D:									
				Q:					K:					E:									
				R:					L:					F:									
	orig:	chk:	date:	rev:		orig:	chk:	date:	rev:		orig:	chk:	date:	rev:									

mackay - architecture - design			info@mackay-architecture.com
client:	barry and susanne coleman	**drawing number:**	292-020
project:	residential development	**revision**	0
site:	124 templeville drive	**drawing reference:**	mad-292-dwg-sk
drawing:	elevations - proposed	**drawn:**	cm
scale:	1.50 at a1 or 1.100 at a3	**checked:**	cm