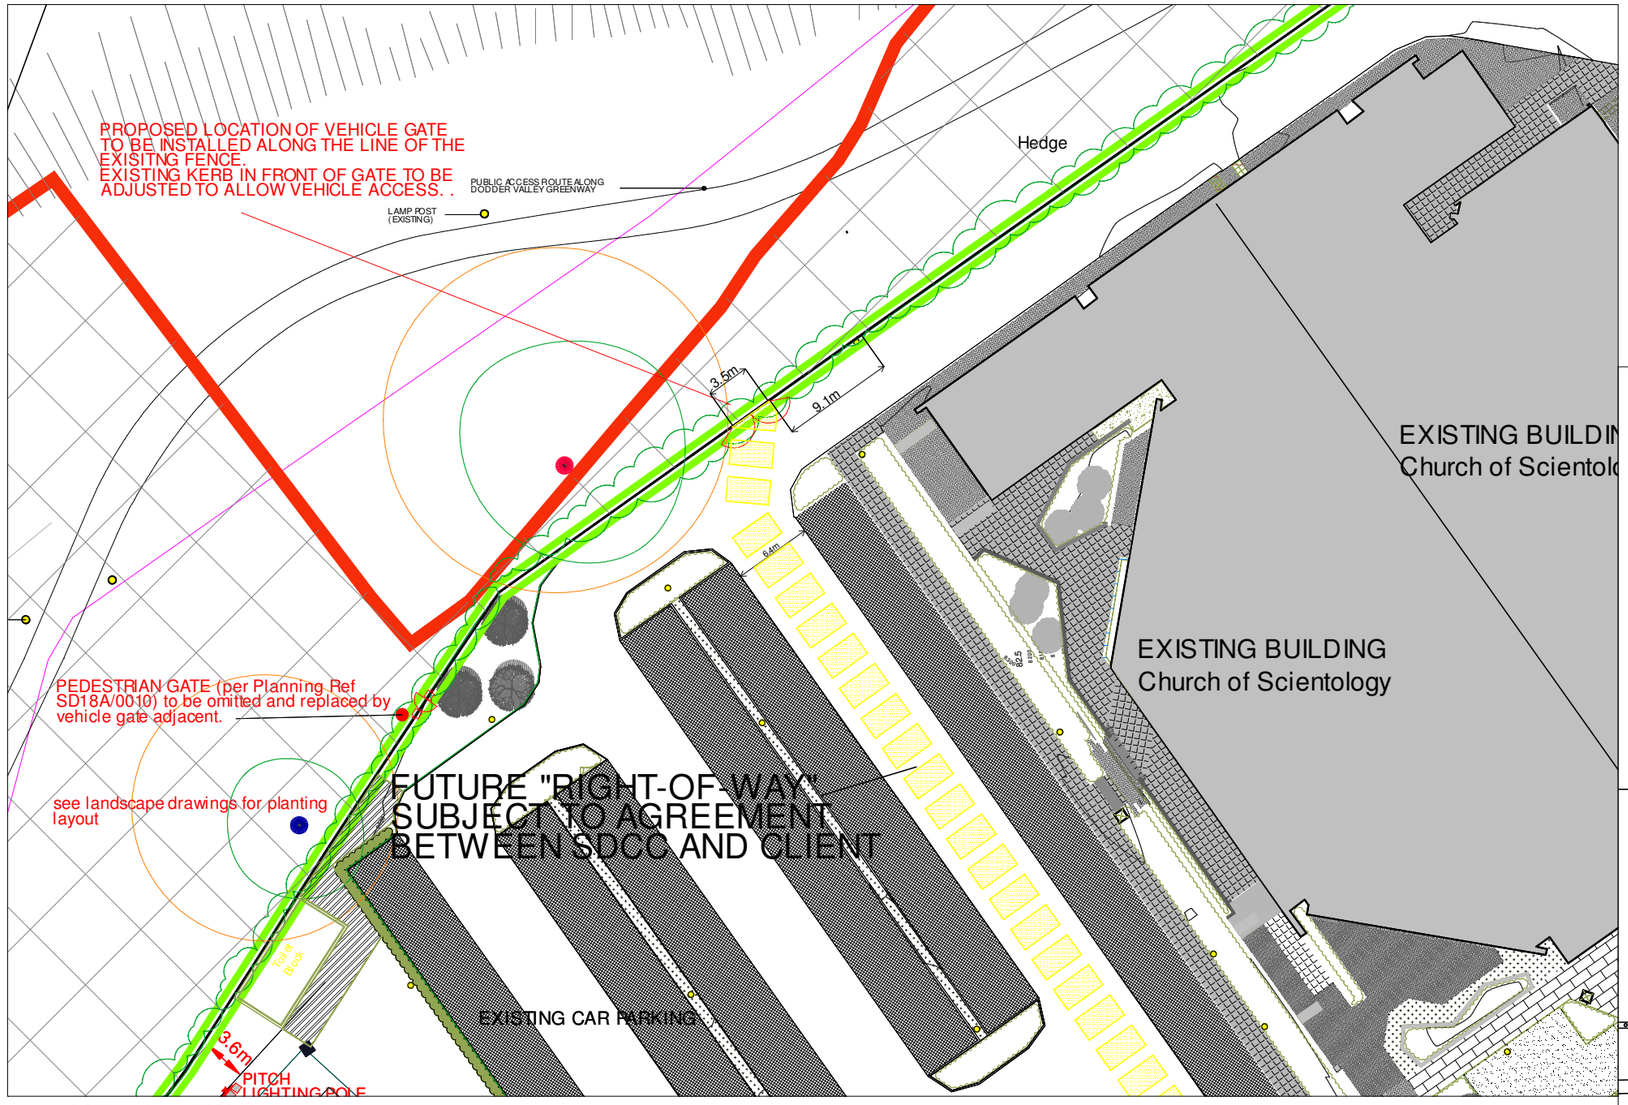

1.0 SITE PLAN 1:250 @ A1

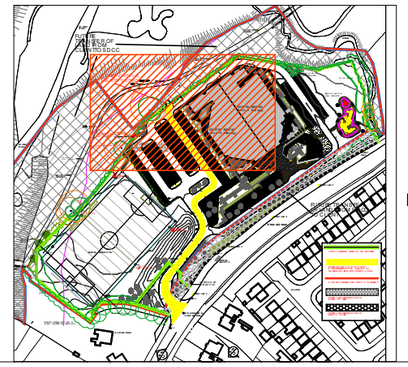

KEY PLAN - AREA IN RED

North.

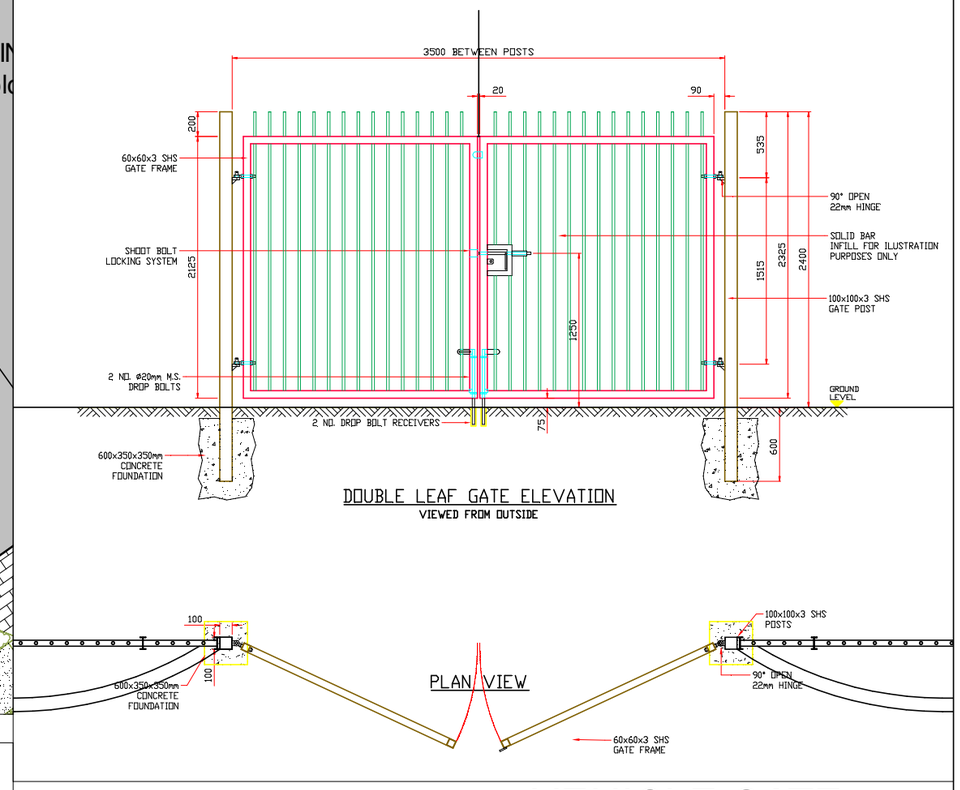

VEHICLE GATE - DETAILS 1:25 @ A1

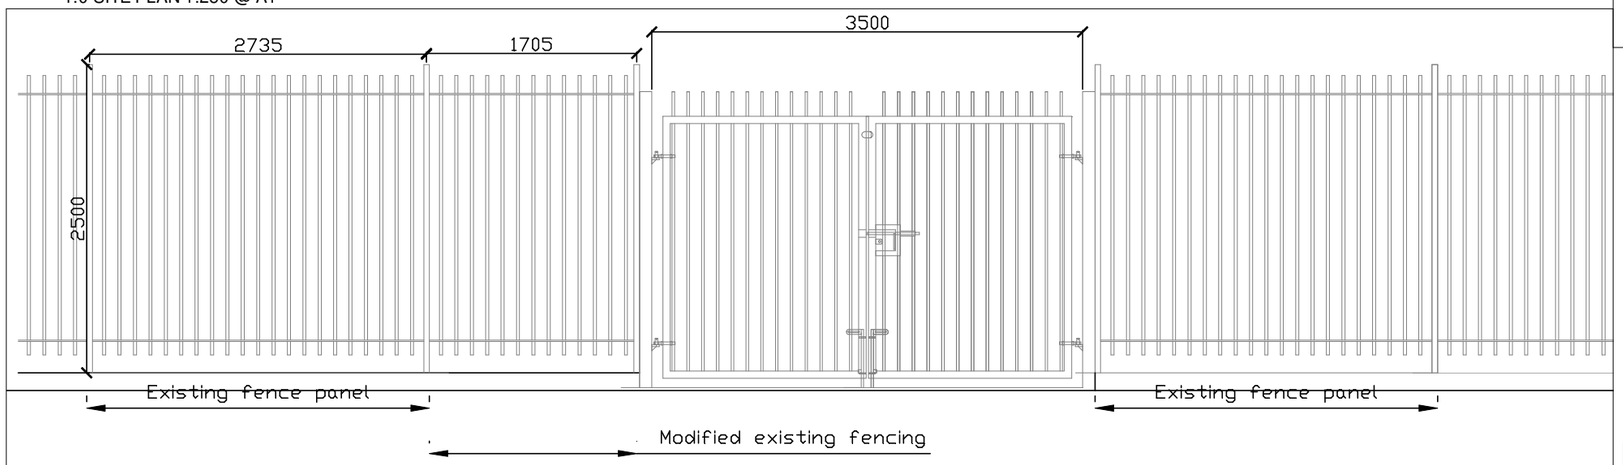

VEHICLE GATE - ELEVATION 1:25 @ A1

Notes:

GATE SITE AND OPENING DIRECTION AMENDED	A	JAN 2023
- - -	Rev: -	Date: - - -

- - -	Rev: -	Date: - - -

GERRY RYAN ARCHITECT
MRIAI FRIAI
2, Clancy Road, East Finglas, Dublin11
garkworld60@gmail.com
T: 089 68 1357

Client: Church of Scientology & Community Centre Dublin	Dwg No: 003	Rev: A
Project: Proposed vehicle gate and fence retention at Church of Scientology, Firhouse.	Status: Planning	
Title: Proposed vehicle gate location and extent of fence retention	Scale: as above	Date: 02/04/2021
Project Number: CoS2021-1	Drawn: GR	Checked: GR

All dimensions are in millimetres unless otherwise stated. Dimensions to be verified on site. Do not scale. Copyright of Gerry Ryan Architect. All rights reserved Drawing not to be reproduced without permission.