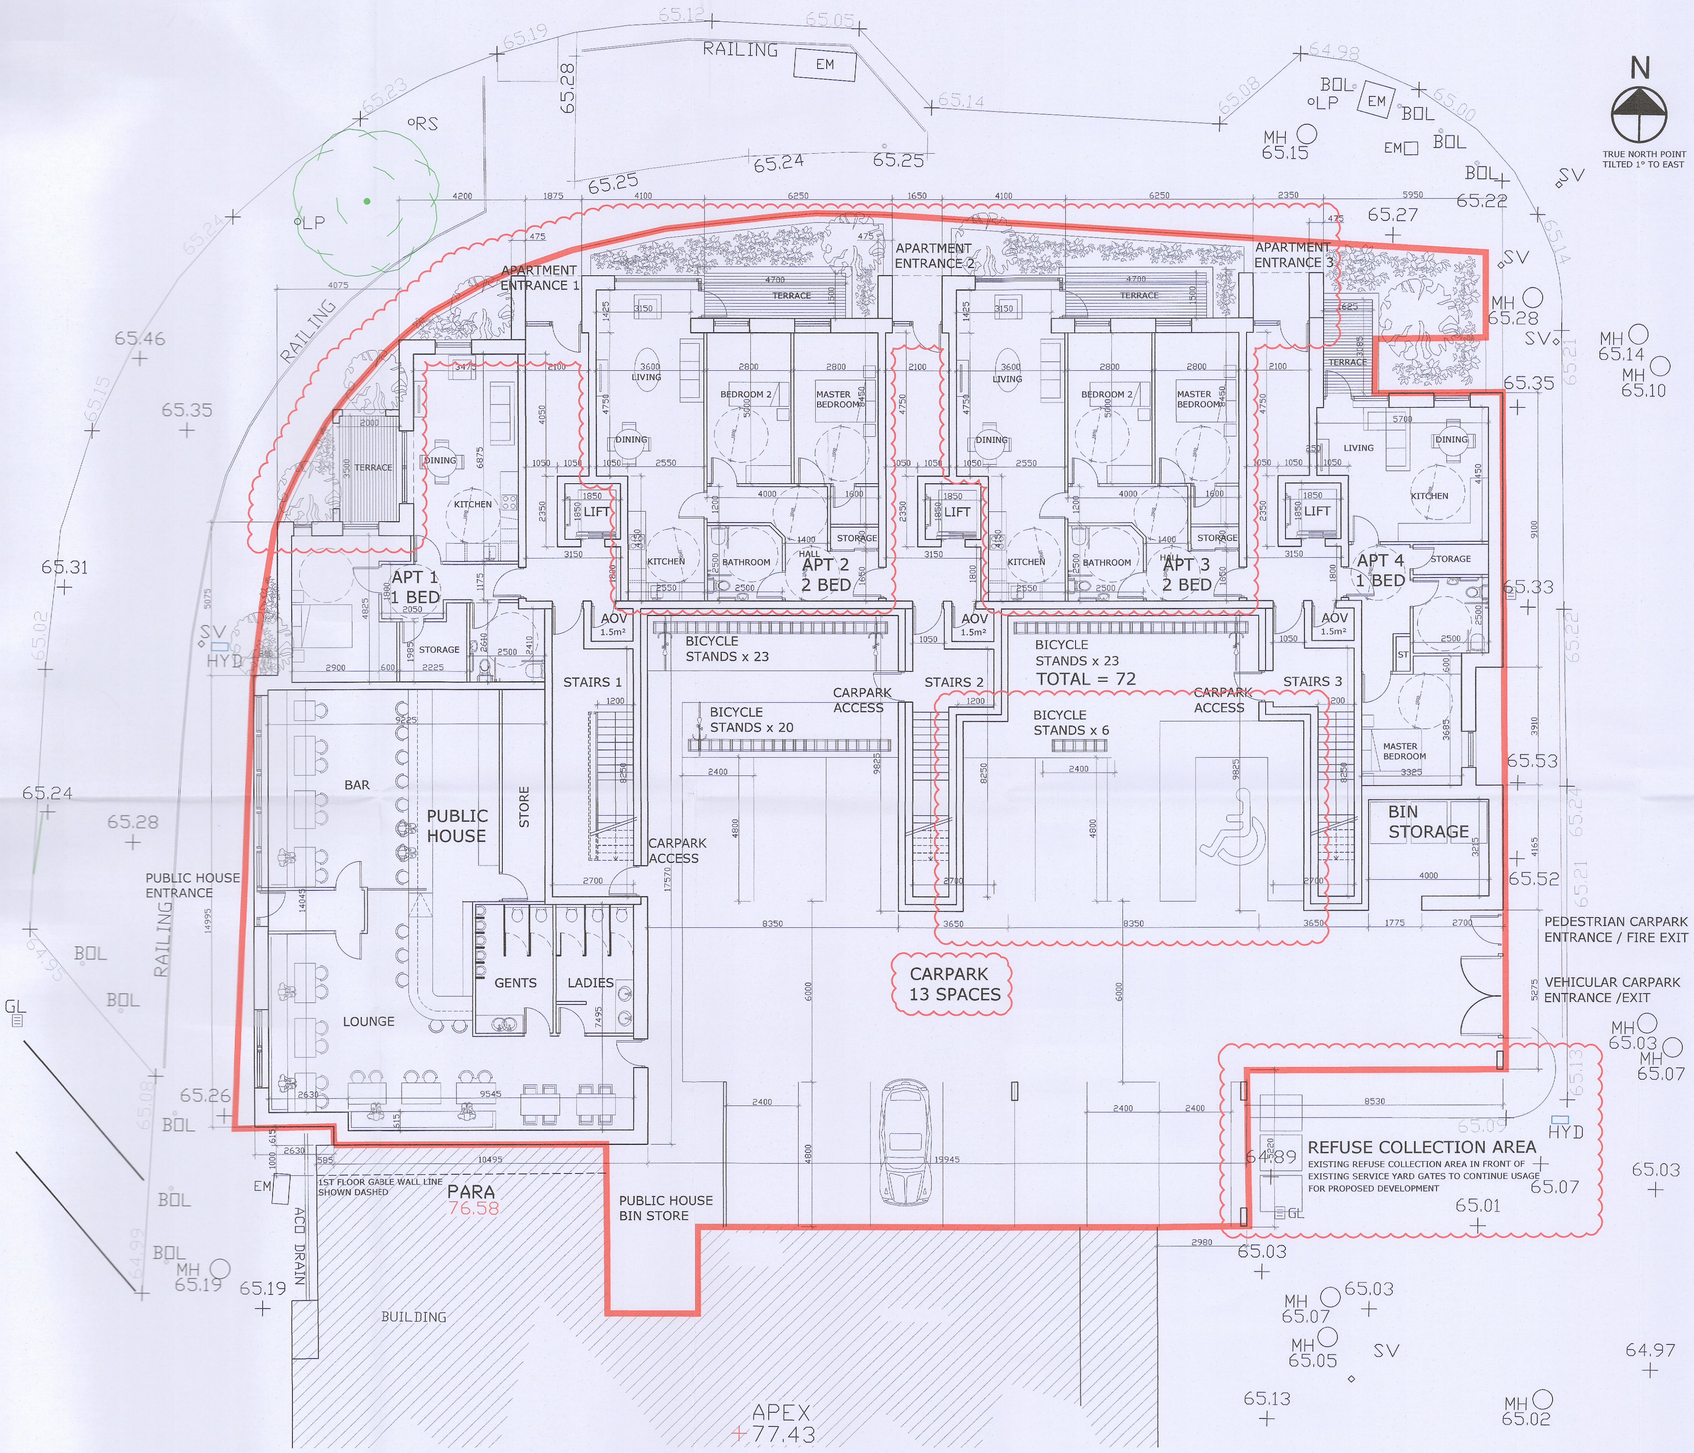

Proposed Ground Floor Plan

Scale 1:100 A1, 1:200 A3

The Finches Development

LEGEND A1

REV	DATE	DESCRIPTION
D	Jan 2023	UPDATED IN RESPONSE TO RFI ITEMS
C	Aug 2022	APPLICATION RESUBMITTED
B	July 2022	UPDATED IN RESPONSE TO CFI ITEMS
A	DEC 2021	CORNER ENTRANCE UPDATED IN RESPONSE TO RFI ITEMS

John O'Neill & Associates
Architects & Interior Designers Ltd.
1 Irishtown Road Dublin 4. Phone 01 6678100.
email info@jona.ie www.jona.ie

Note: All dimensions are to be verified on site. Do not scale from drawings. Any discrepancies are to be referred to the architect before proceeding.

PLANNING - AI

Project Title: The Finches Development

Client: Old Nangor Road Ltd.

Drawing Title: Alternative Ground Floor Plan

Scale: A1-1:100 A3-1:200

Date: August 2022

Checked By:

Project No:	Drwg No:	Revision:
9816_03	2201	D