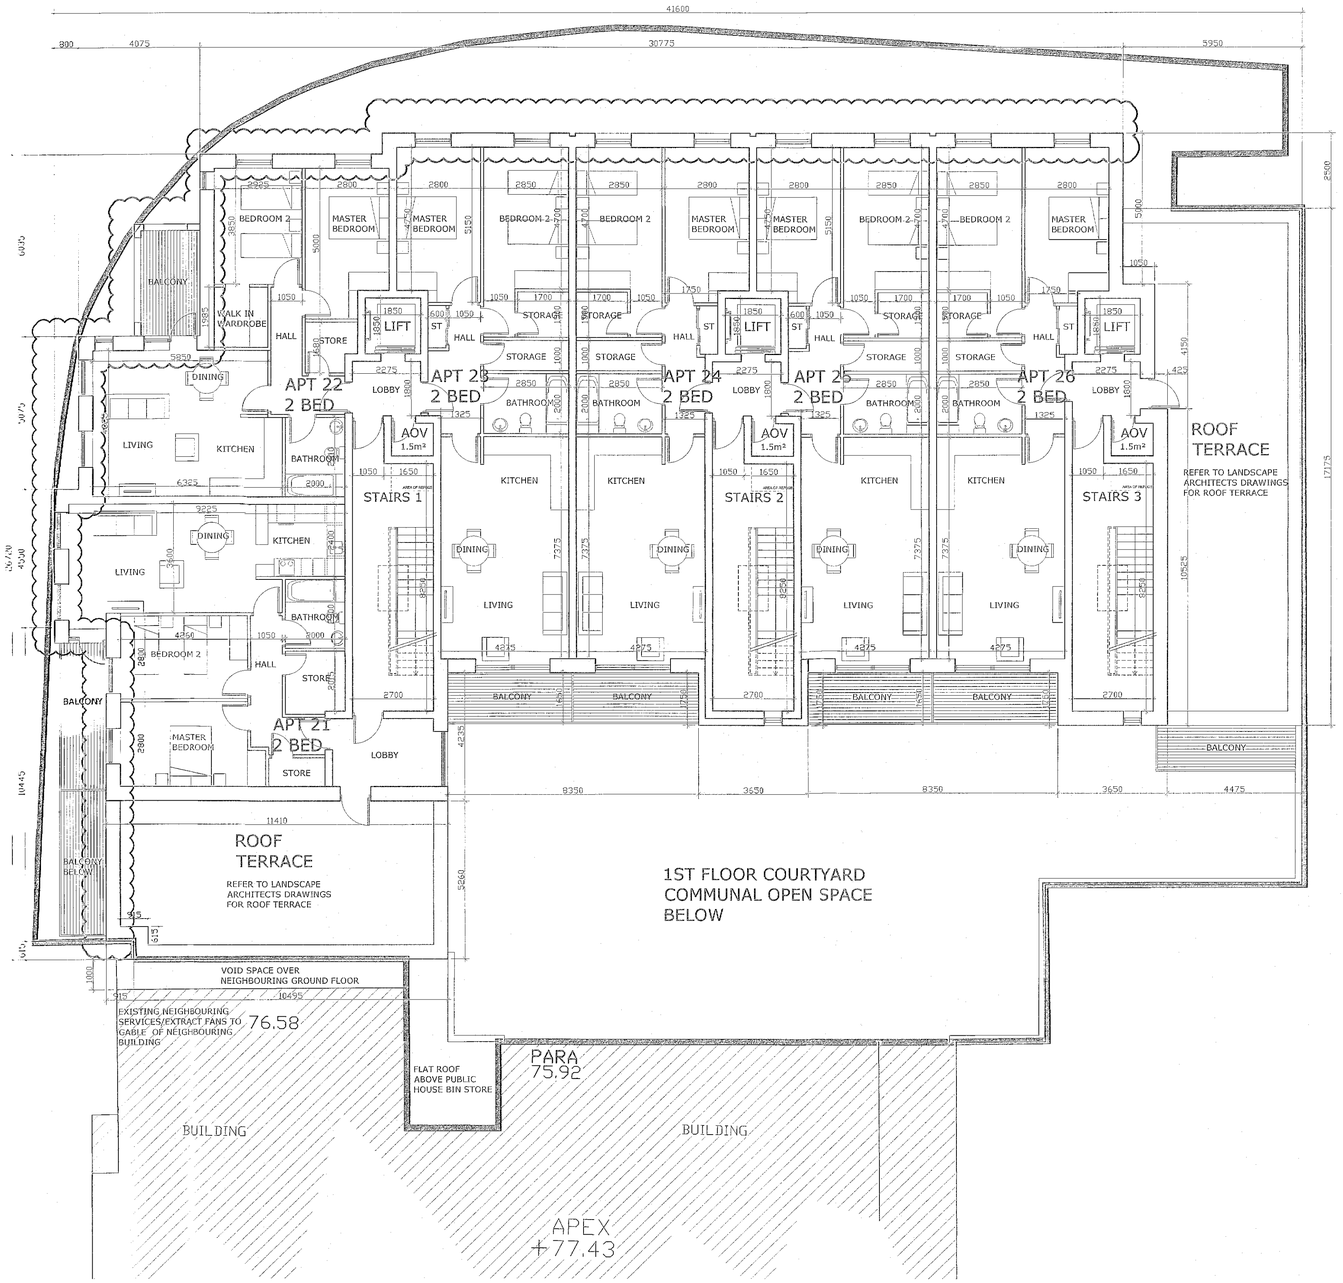

Proposed 3rd Floor Plan

Scale 1:100 A1, 1:200 A3

N

TRUE NORTH POINT
TILTED 1° TO EAST

LEGEND | A1

REV	DATE	DESCRIPTION
D	Jan 2023	UPDATED IN RESPONSE TO RFI ITEMS
C	Aug 2022	APPLICATION RESUBMITTED
B	July 2022	UPDATED IN RESPONSE TO CFI ITEMS
A	DEC 2021	CORNER ENTRANCE UPDATED IN RESPONSE TO RFI ITEMS

John O'Neill & Associates
Architects & Interior Designers Ltd.
1 Irishtown Road Dublin 4. Phone 01 667 8100.
email info@jona.ie www.jona.ie

Note: All dimensions are to be verified on site. Do not scale from drawings. Any discrepancies are to be referred to the architect before proceeding.

PLANNING - AI

Project Title:
The Finches Development

Client:
Old Nangor Road Ltd.

Drawing Title:
Proposed 3rd Floor Plan

Scale:	Date:
A1-1:100 A3-1:200	Aug 2022 Checked By:

Project No:	Drwg No:	Revision:
9816_03	2204	D

The Finches Development