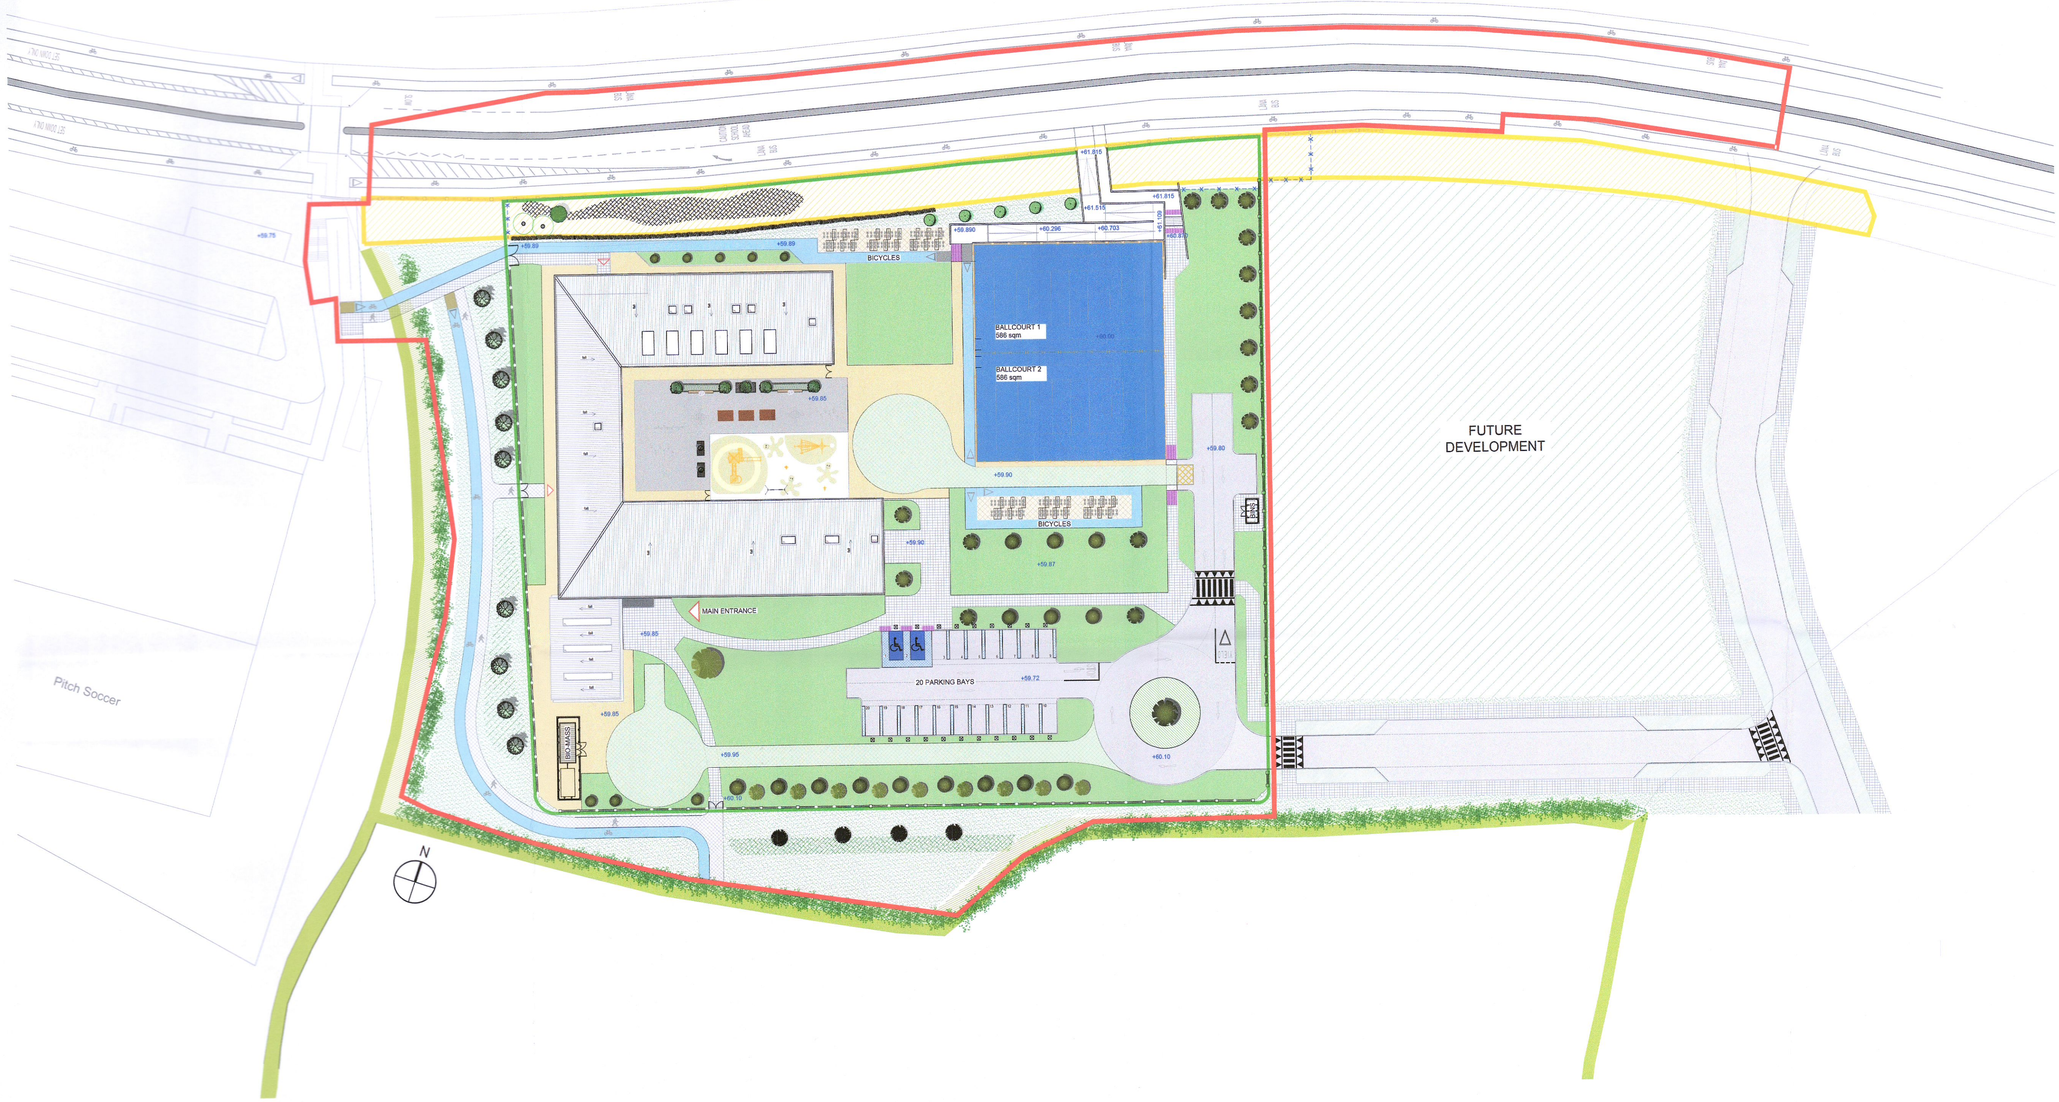

1 PROPOSED OVERALL SITE PLAN
1:500 @ A1

PLANNING RFI RESPONSE

DO NOT SCALE FROM THIS DRAWING

Copyright in all documents and drawings prepared by AFEC Engineering Ltd, and in any works executed from those documents and drawings shall remain the property of AFEC Engineering Ltd, unless otherwise agreed at project inception.

This drawing is to be read in conjunction with all relevant engineers & specialist drawings, specifications and contract documents. Work to figured dimensions only. All documents to be verified by the contractor on site. All discrepancies should be reported to the architect prior to commencement of the works.

NOTES

REV	DATE	DESCRIPTION	DRWN BY	CHKD BY	APPD BY
P01	16.01.2023	ISSUED AS PLANNING RFI	CW	DL	MC

AFEC INTERNATIONAL
B6, Swords Enterprise Park, Swords, Dublin, K67YX37
W - www.afec.ie E - admin@afec.ie P - 01 6642836

CLIENT: Department of Education	AFEC JOB NO.: 22005
DRAWING TITLE: Proposed Overall Site Plan	SCALE (@ A1): 1:500
SCHOOL: Site @ Kishoge	STATUS: S02
DRAWING NUMBER: SDP-AFEC-05-00-DR-A-1006	REVISION: P01