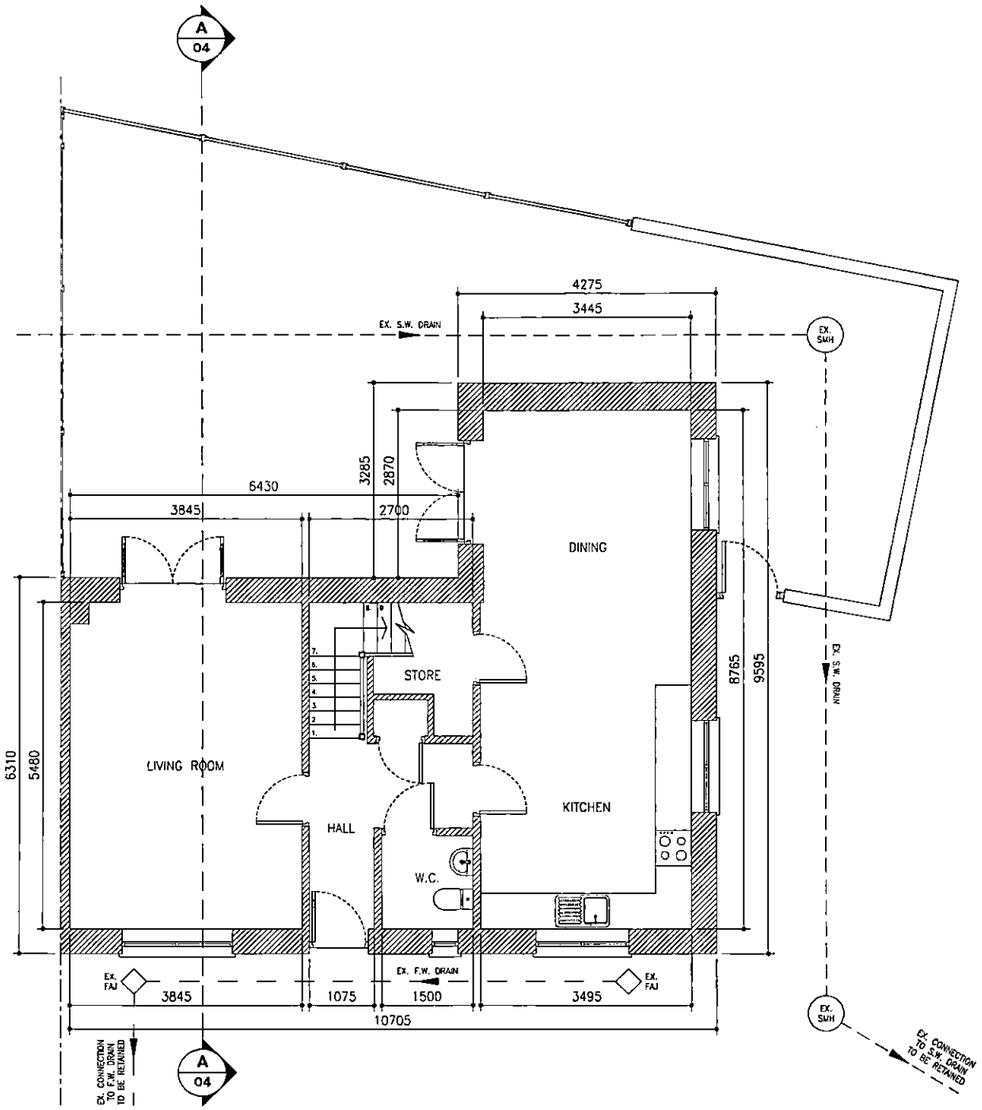

EXISTING GROUND FLOOR LAYOUT

SCALE 1:100

(TOTAL FLOOR AREA = 68.5sq.m)

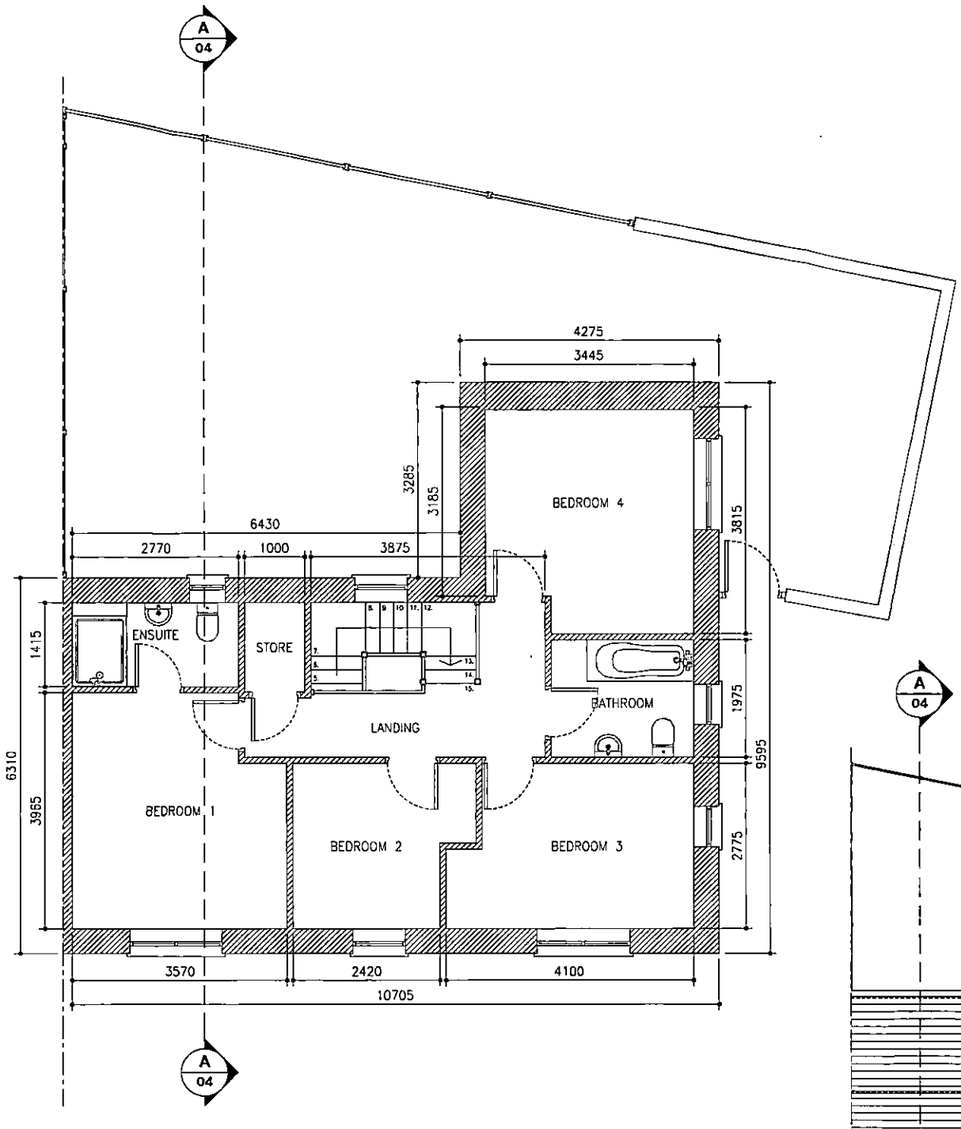

EXISTING FIRST FLOOR LAYOUT

SCALE 1:100

(TOTAL FLOOR AREA = 67.5sq.m)

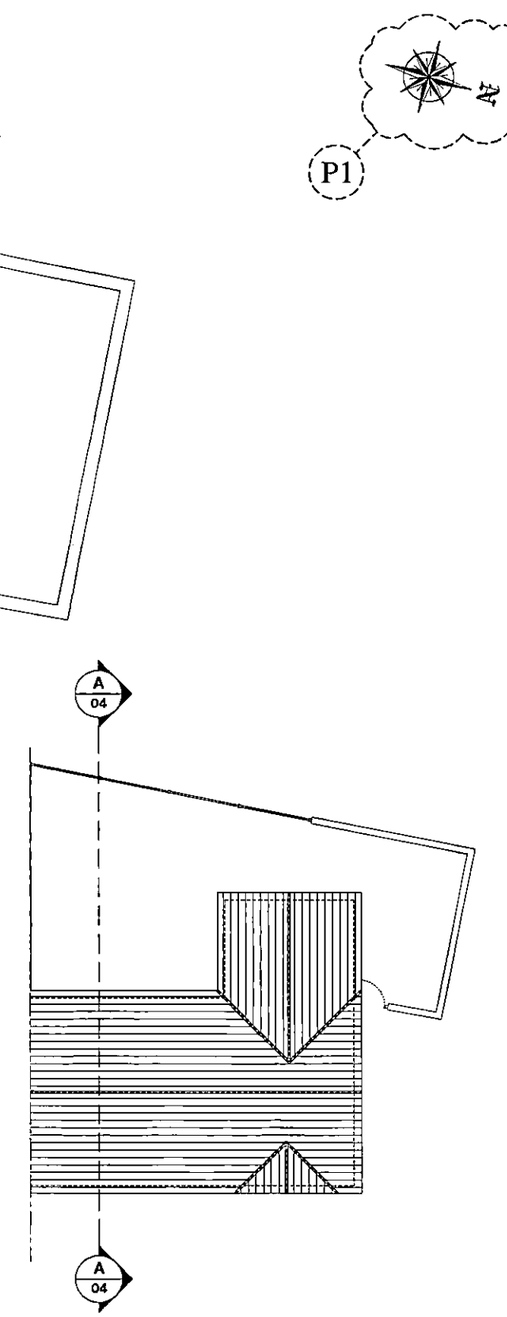

EXISTING ROOF LAYOUT

SCALE 1:200

REV	DATE	DESCRIPTION	DWG BY	APPR. BY
P1	23.01.23	ADDITIONAL INFORMATION	ROC	ROC
P	11.11.22	ISSUED FOR PLANNING	ROC	ROC

ISSUED: PLANNING

CLIENT: SUNIL VARGHESE, 11 SHACKLETON ABBEY, LUCAN, CO. DUBLIN

PROJECT NAME: EXTENSION & RENOVATION WORKS TO 11 SHACKLETON ABBEY, LUCAN, CO. DUBLIN

DRAWING NAME: EXISTING GROUND, FIRST FLOOR & ROOF LAYOUTS

DRAWING No.: AR-02

REVISION: P1

SCALE: AS SHOWN

DRAWN DATE: 28.10.22

A3