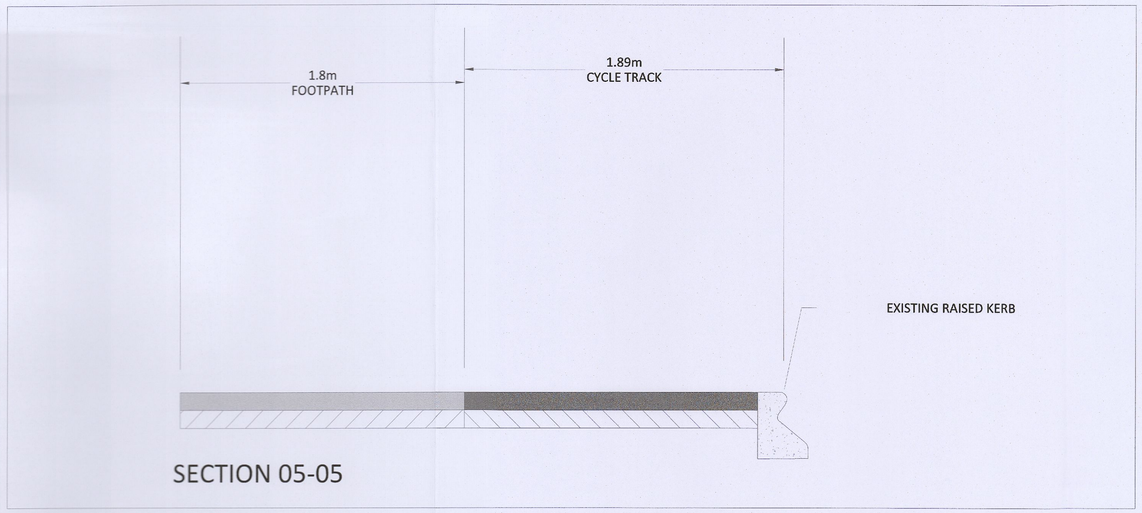

LEGEND:

- PROPOSED CYCLE TRACK
- PROPOSED FOOTPATH
- PROPOSED ROAD PAVEMENT
- PROPOSED RAISED TABLE SURFACE
- PROPOSED SHARED SURFACE
- BUFF COLORED TACTILE PAVING AT UNCONTROLLED CROSSING
- BUFF COLORED CORDUROY PAVING
- IN SITU CONCRETE DROPPED KERBS TO BE MAINTAINED AT ENTRANCES
- IN SITU CONCRETE STANDARD KERB 125mm UPSTAND TO TII-CC-SCD-01102
- IN SITU CONCRETE DROPPED KERB 0-6mm UPSTAND TO TII-CC-SCD-01102
- IN SITU CONCRETE TRANSTION KERB TO TII-CC-SCD-01102

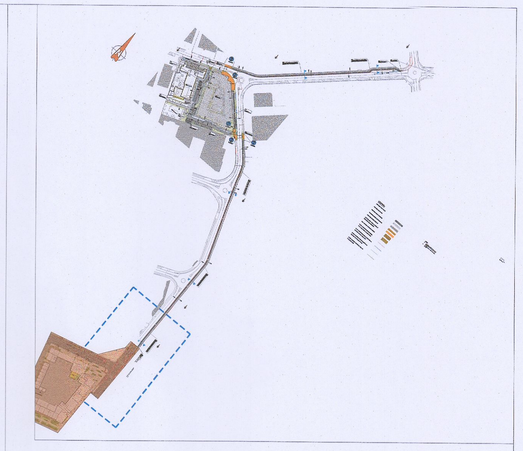

NOTES

1. ALL EXISTING STREE FURNITURE AND SIGNAGE TO BE RELOCATED THROUGH AGREEMENT WITH THE LOCAL AUTHORITY
2. ALL DIMENSIONS ARE IN METERS UNLESS STATED OTHERWISE

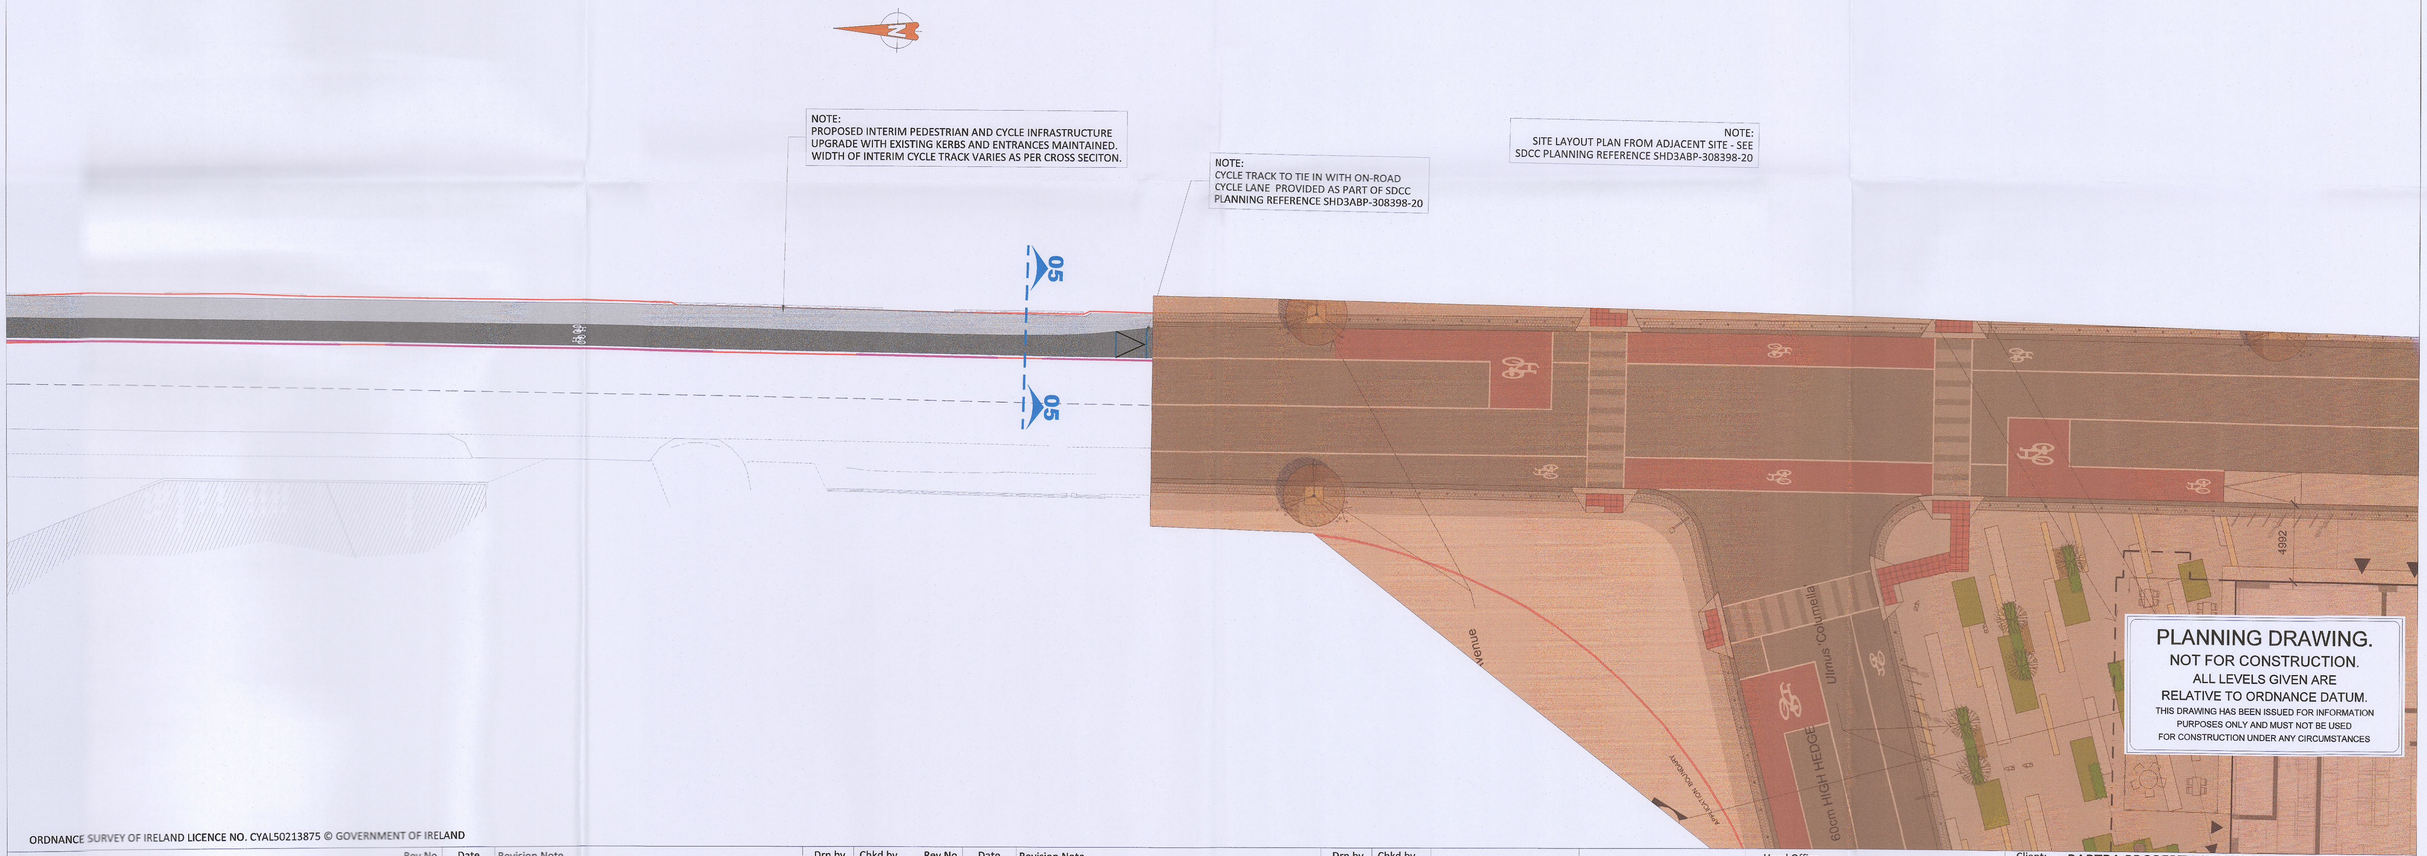

ORDNANCE SURVEY OF IRELAND LICENCE NO. CYAL50213875 © GOVERNMENT OF IRELAND

- FOR SETTING OUT REFER TO ARCHITECT'S DRAWINGS.
- THIS DRAWING TO BE READ IN CONJUNCTION WITH ALL OTHER ARCHITECTURAL AND ENGINEERING DRAWINGS AND ALL OTHER RELEVANT DRAWINGS AND SPECIFICATIONS.
- DO NOT SCALE THIS DRAWING. USE FIGURED DIMENSIONS ONLY.
- NO PART OF THIS DOCUMENT MAY BE REPRODUCED OR TRANSMITTED IN ANY FORM OR STORED IN ANY RETRIEVAL SYSTEM OF ANY NATURE WITHOUT THE WRITTEN PERMISSION OF O'CONNOR SUTTON CRONIN AS COPYRIGHT HOLDER EXCEPT AS AGREED FOR USE ON THE PROJECT FOR WHICH THE DOCUMENT WAS ORIGINALLY ISSUED.

Rev No.	Date	Revision Note	Drn by	Chkd by
P01	03.11.22	SUITABLE FOR PLANNING	JC	PR
P02	14.12.22	SUITABLE FOR REVIEW/COMMENTS	NAT	PR
P03	01.02.23	SUITABLE FOR PLANNING	JC	PR

Rev No.	Date	Revision Note	Drn by	Chkd by

ENVIRONMENT ISO 14001:2015 NSAI Certified
QUALITY ISO 9001:2015 NSAI Certified
HEALTH & SAFETY OHSAS 18001:2007 NSAI Certified
bsi. ENV Verified Design & Coordination Multidisciplinary FAS 1700:3

Head Office,
9 Prussia Street,
Dublin 7.
D07 KT57

TEL +353 (0)1 8682000

e: contactus@ocsc.ie
w: www.ocsc.ie

OCSC
O'CONNOR | SUTTON | CRONIN
Multidisciplinary Consulting Engineers

Dublin London Belfast Galway Cork

Client: BARTRA PROPERTY COOKSTOWN LIMITED
Project: TRANSITIONAL CARE FACILITY
COOKSTOWN INDUSTRIAL ESTATE, DUBLIN 24

Title: PROPOSED ROAD LAYOUT
SHEET 6 OF 6

Code	Originator	Zone	Level	Type	Role	Number	Status	Revision
B981	OCSC	XX	XX	DR	C	1116	S4	P03

Date: NOV'22 Scale: 1:250 @ A1 Drn by: JC Chkd by: PR Aprvd by: AH