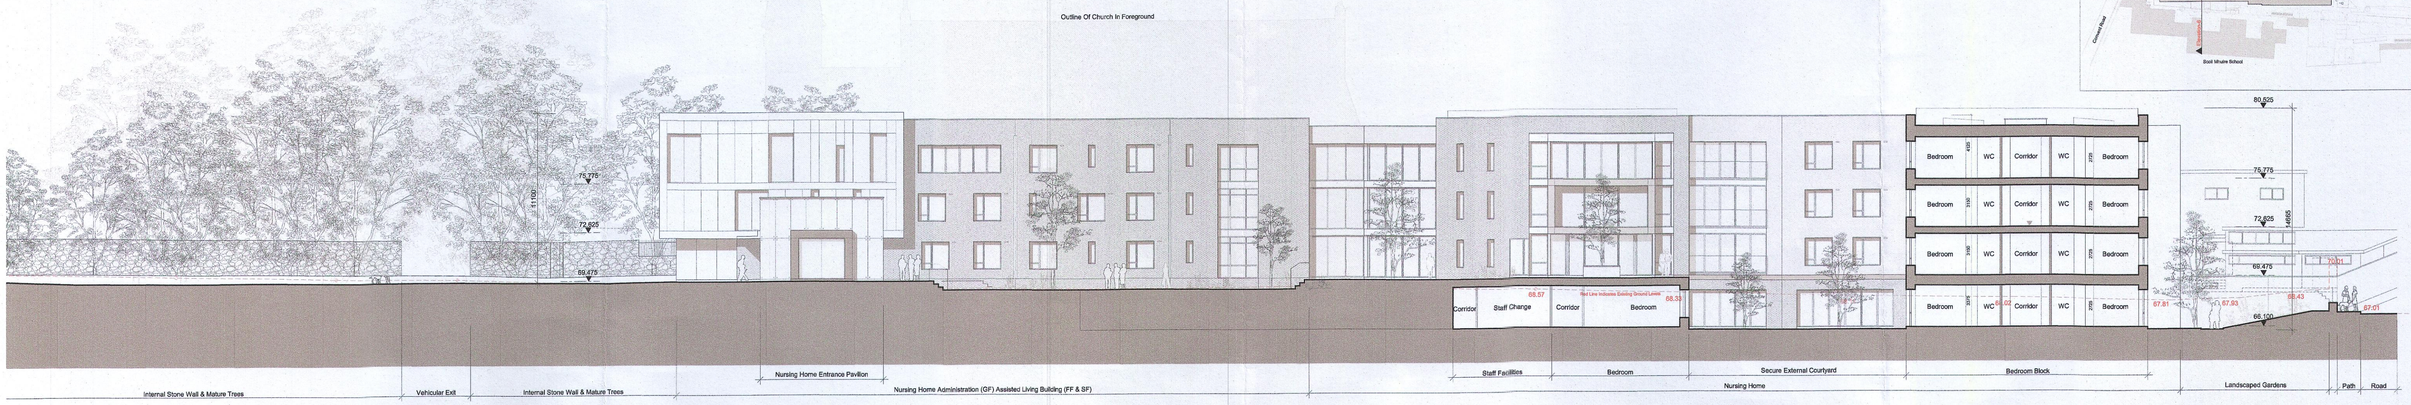

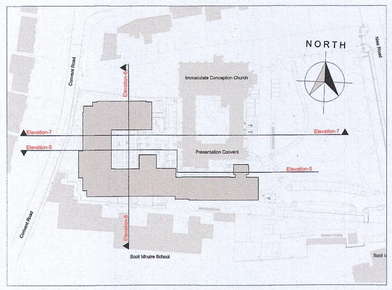

ELEVATION - 05 (NORTH ELEVATION)

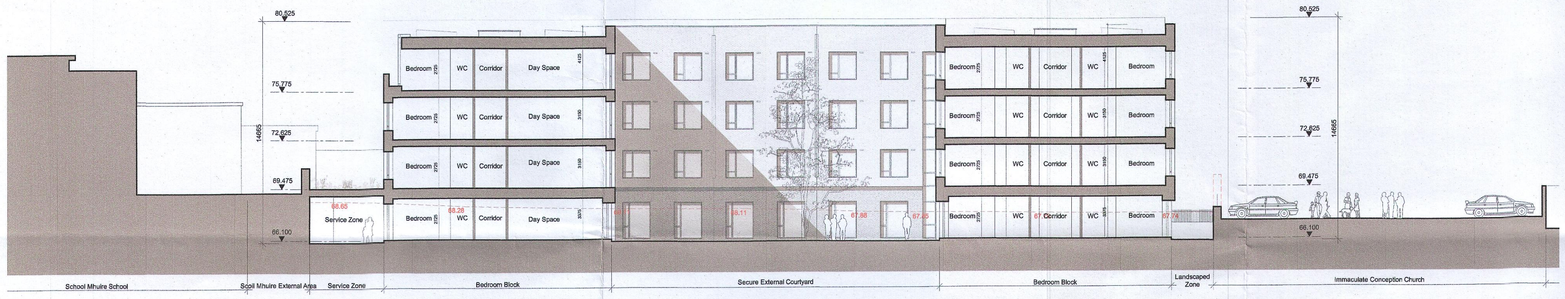

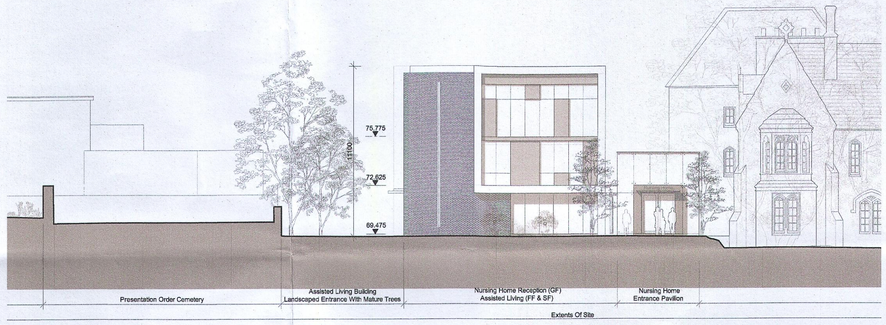

ELEVATION / SECTION - 06 (EAST ELEVATION)

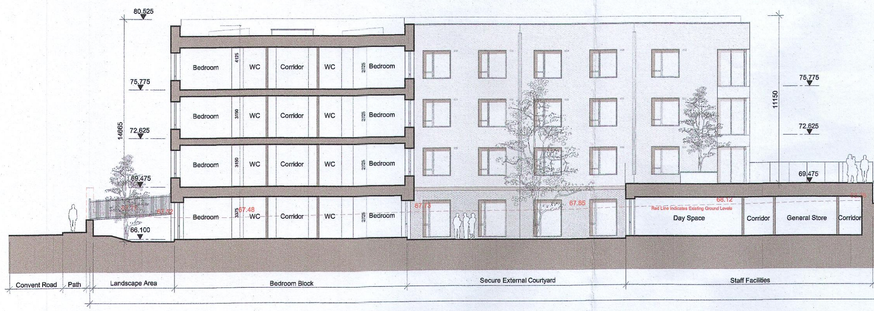

ELEVATION / SECTION- 01 (WEST SECTION)

ELEVATION / SECTION - 07 (SOUTH ELEVATION)

ELEVATIONAL MATERIALS:

01 - External Wall:	Selected Contrasting Brickwork and Render Finish as Indicated. Textured Brickwork Panel as Indicated. Stone Facade & Curtain Wall System as Indicated Powder Coated Pressed Metal Capings, Trims and Cills.
02 - External Windows:	Selected Powder Coated Alum Window Systems.
03 - External Doors:	Selected Powder Coated Alum Door Systems.
04 - Roofs:	Selected Flat Roof Membrane to all Flat Roofs, with Photovoltaic Panels as Indicated on the Roof Plan. Roof Guardings to be Flat Bar Type, Simple Design Set Behind Parapet.
05 - Boundary Treatments	All Finishes as Indicated on Boundary Treatment Drawings.
06 - Signage:	Signage as indicated on Boundary Treatment Drawings.

Materials Legend

- Light Grey Brick
- Medium Grey Brick
- Dark Grey Brick
- Textured Brick Panel
- Render
- Stone Facade
- Lightweight Cladding System

revision:

date/int.:

description: AS PERMITTED ELEVATIONS & SECTIONS SHEET - 02

Presentation Convent Clondalkin (A Protected Structure)

cad ref.

drawing no. 2201 PLN 201 (APP2)

job: Community Geriatric Daycare For TUH at Presentation Convent Clondalkin

scale 1:200

date MAR 23

drawn

checked

client: Bartra Property (NH) Limited.

issue: PLANNING

rev.

© This drawing is copyright.

1 Do not scale this drawing.
2 Errors and omissions to be immediately notified to Architect.
3 All dimensions to be checked on site.
4 To be read with relevant Engineers drawings.

CONROY CROWE KELLY ARCHITECTS
65 MERRION SQUARE DUBLIN 2
PHONE 6613990\1 FAX 6765715
e-mail info@cck.ie