Materials:

Roof: Slate Finish with Lead Valleys

Walls: Dressed Limestone

Windows/Doors: Painted Hardwood Timber

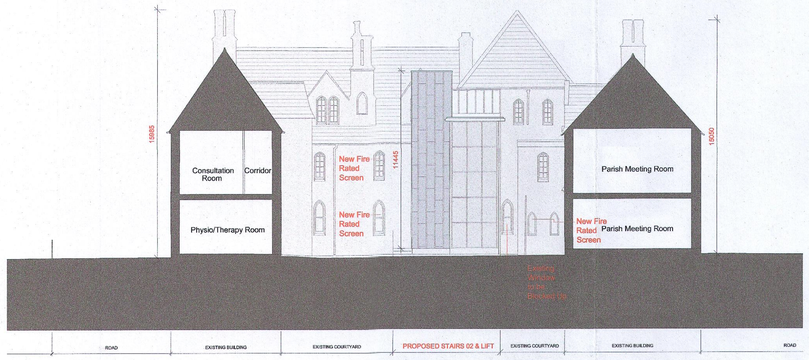

Elevation-06 - North Elevation - Courtyard - Scale 1:200

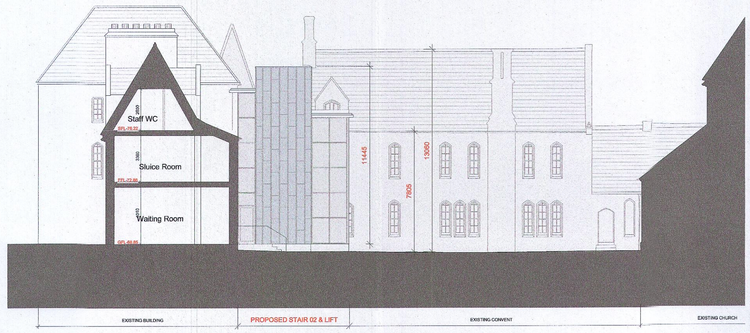

Elevation-07 - East Elevation - Courtyard - Scale 1:200

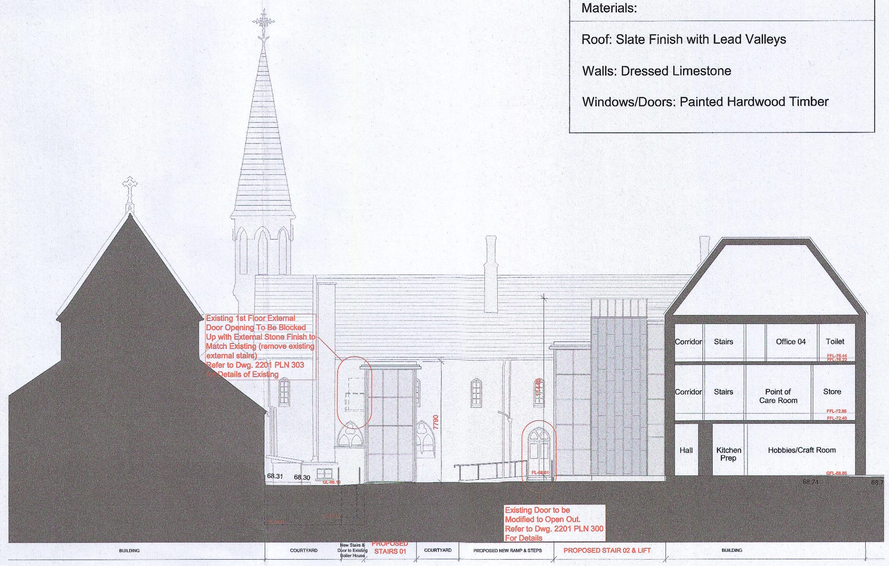

Elevation-05 - West Elevation - Courtyard - Scale 1:200

Materials:

Grey Zinc / Metal with Standing Seams

Glazed Curtain Walling

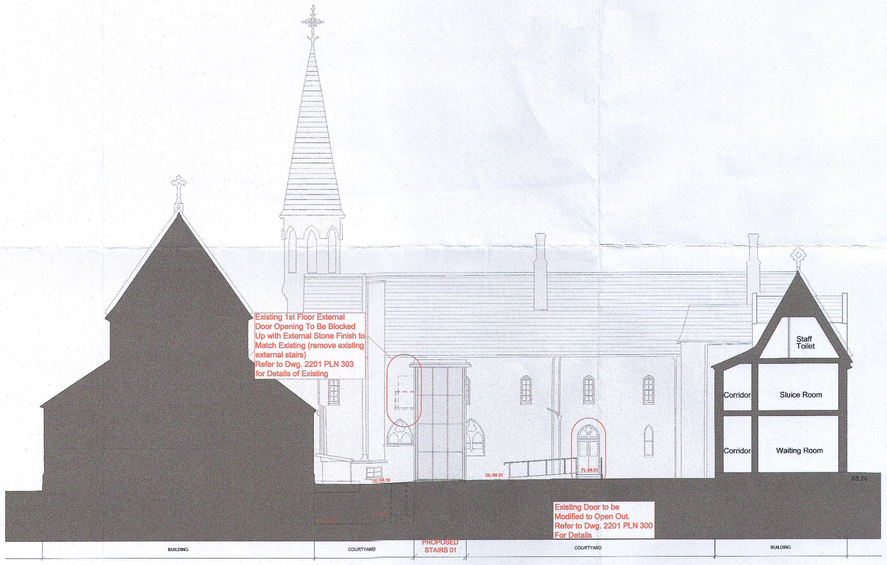

Elevation-05 - West Elevation - Courtyard - Scale 1:200

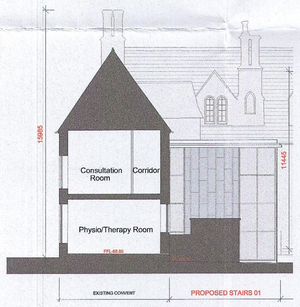

Elevation-06 - North Elevation - Courtyard - Scale 1:200

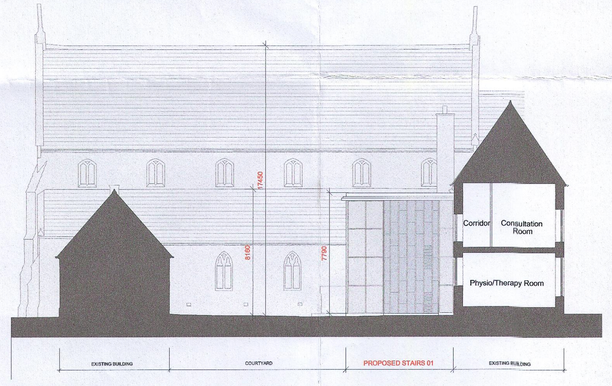

Elevation-08 - South Elevation - Courtyard - Scale 1:200

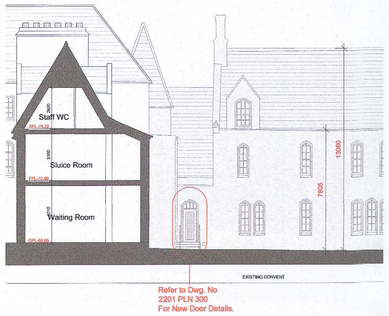

Elevation-07 - Part East Elevation - Courtyard - Scale 1:200

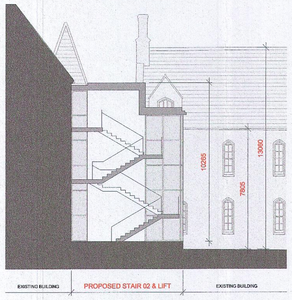

Elevation-07 - Part East Elevation - New Stair 02 Section - Courtyard - Scale 1:200

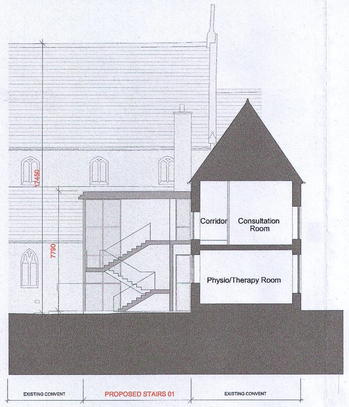

Elevation-08 - Part South Elevation - Stair 01 Section - Courtyard - Scale 1:200

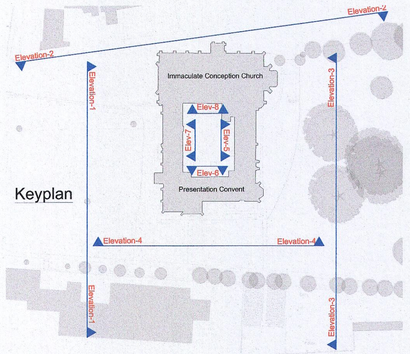

Keyplan

revision:

date/int.:

description PROPOSED CHURCH & CONVENT SECTIONS & ELEVATIONS SHEET - 2 Presentation Convent Clondalkin (Protected Structure)	cad ref. drawing no. 2201 PLN 211 (APP2) rev.n.	job Community Geriatric Daycare For TUH at Presentation Convent Clondalkin client Bartra Property (NH) Limited. issue PLANNING	scale 1:200 date MAR 23 drawn checked

© This drawing is copyright.

1 Do not scale this drawing.
2 Errors and omissions to be immediately notified to Architect.
3 All dimensions to be checked on site.
4 To be read with relevant Engineers drawings.

CONROY CROWE KELLY ARCHITECTS
65 MERRION SQUARE DUBLIN 2
PHONE 66139001 FAX 6765715
e-mail info@cck.ie