NOTES

1. THIS DRAWING IS TO BE READ IN CONJUNCTION WITH ALL ENGINEERS & ARCHITECT'S DRAWINGS.FIGURED DIMENSIONS ONLY (NOT SCALING) TO BE USED. WHERE A CONFLICT OF INFORMATION EXISTS OR IF IN ANY DOUBT – 'ASK'.
2. CONSULTANTS TO BE INFORMED IMMEDIATELY OF ANY DISCREPANCIES BEFORE WORK PROCEEDS.

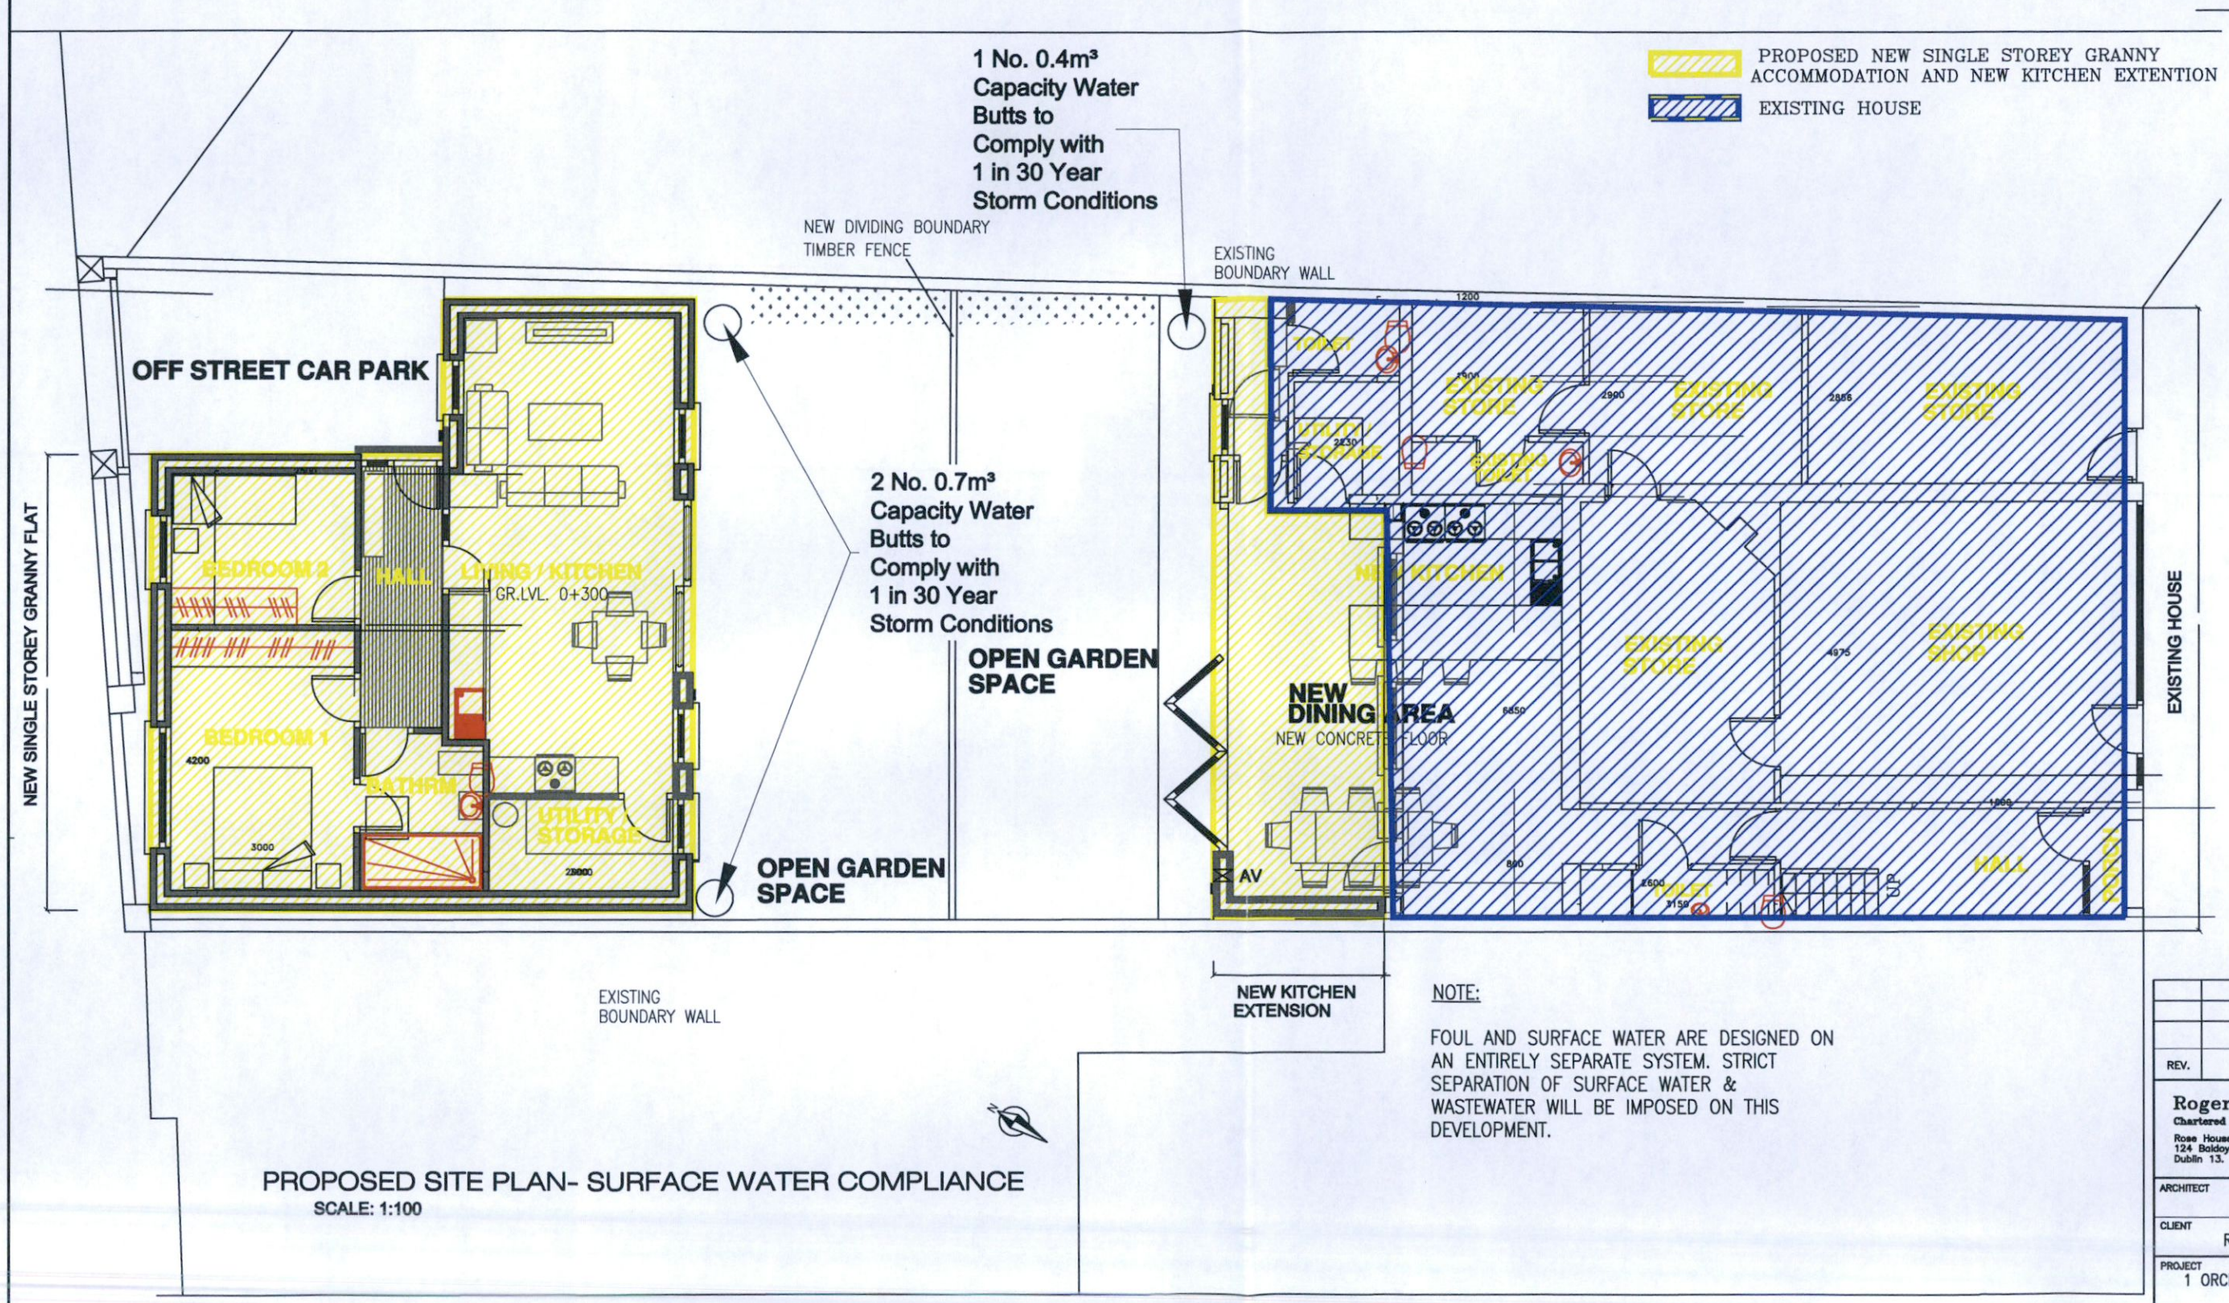

NOTE:

FOUL AND SURFACE WATER ARE DESIGNED ON AN ENTIRELY SEPARATE SYSTEM. STRICT SEPARATION OF SURFACE WATER & WASTEWATER WILL BE IMPOSED ON THIS DEVELOPMENT.

PROPOSED SITE PLAN- SURFACE WATER COMPLIANCE

SCALE: 1:100

DRAFT ONLY

REV.	DESCRIPTION	DATE

Roger Cagney
Chartered Civil & Structural Engineers
Rose House, 124 Baldoyle Ind. Est., Dublin 13.
PHONE (01) 8320755
FAX (01) 8320274
e-mail Engineering@rcce.ie

ARCHITECT: PMK ARCHITECTS

CLIENT: RAJENDRA & KUMUD NAIK

PROJECT: 1 ORCHARDTON PARK, RATHFARNHAM, DUBLIN 14, D14VW44.

DRG. TITLE: DRAINAGE SCHEME– SURFACE WATER COMPLIANCE

DRAWN BY	C.B.	SCALES	A3 @1:100
CHECKED BY	R.C.	DATE	24.02.23

DRG. NO. 23/2099/01

COPYRIGHT ©