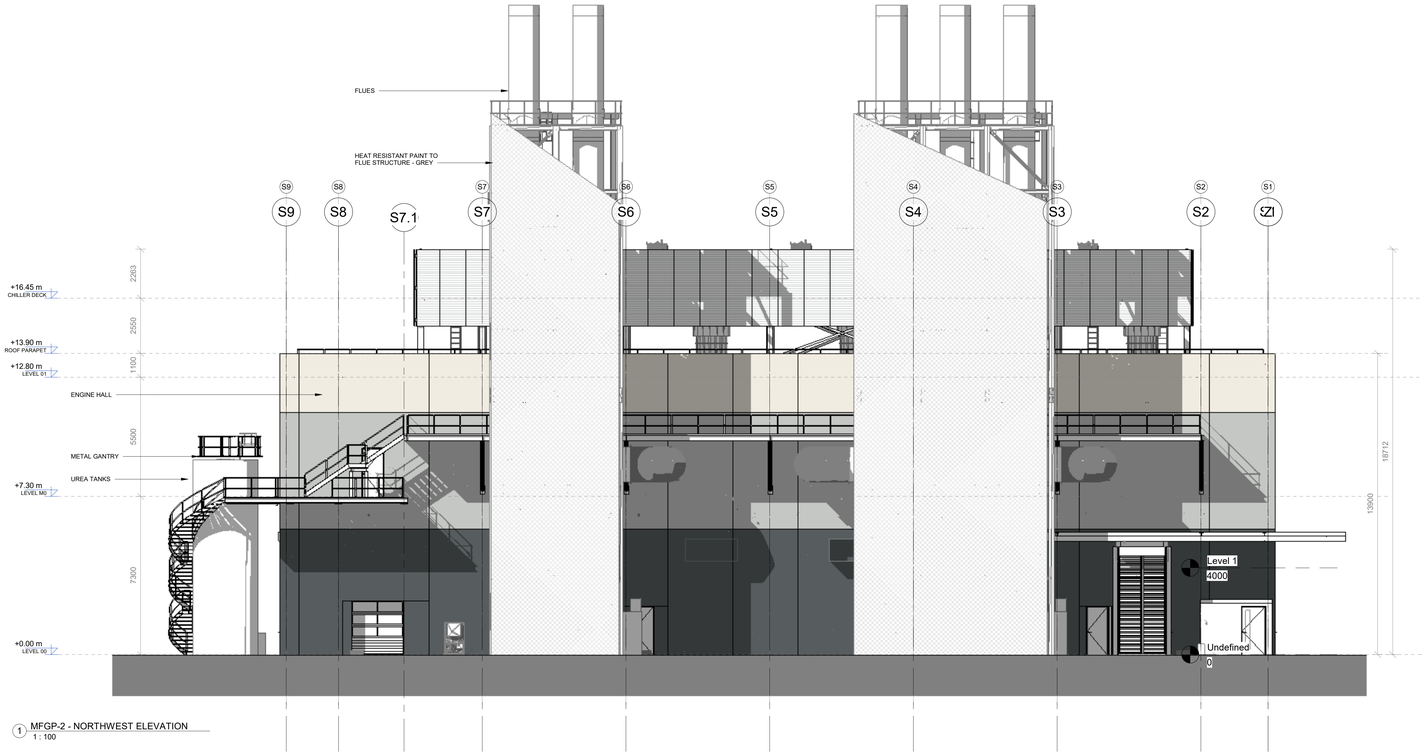

1 MFGP-2 - NORTHWEST ELEVATION
1 : 100

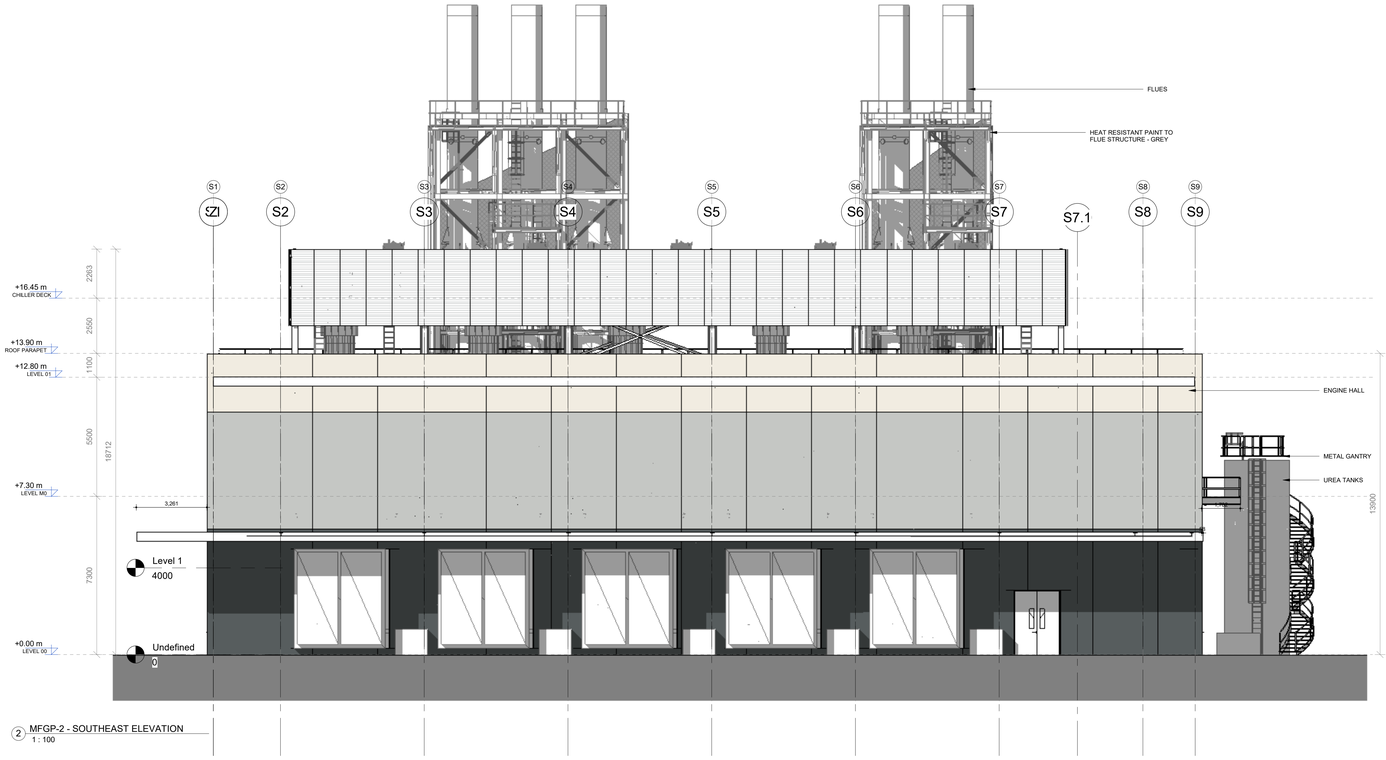

2 MFGP-2 - SOUTHEAST ELEVATION
1 : 100

Millimeters
Inches
Scale For Microfilming

Design originator:

BURNS McDONNELL
10 Bishops Square, London E1 6AO, United Kingdom
www.burnsmcd.com/locations/London
www.burnsmcd.com/services

SHE BOX

GENERAL NOTES

LEGEND

- Clear glass
- Mesh metal grating. Powder coated. Colour: Light Grey (RAL 7035)
- Sandwich Panel. Colourcoat Prisma Natural hot-dip aluminum zinc coating. Colour: Pure White (RAL 9010)
- Sandwich Panel. Colourcoat Prisma Natural hot-dip aluminum zinc coating. Colour: Light Grey (RAL 7035)
- Sandwich Panel. Colourcoat Prisma Natural hot-dip aluminum zinc coating. Colour: Grey Blue (RAL 5008)
- Flues. Powder coared. Colour: Light Grey (RAL 7035)

Rev.	Rev. Date	Drawn By	Checked By	Description
00	28-10-2022	HYP	BMCD	ISSUED FOR WS4
01	23-12-2022	HYP	BMCD	ISSUED FOR WS4

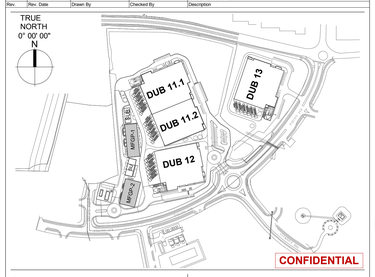

CONFIDENTIAL

Client: VANTAGE DATA CENTERS

Architect: Hyphen
HYPHEN ARCHI IRELAND LTD
Unit 3, Lakeside walk, North Road
Monaghan, H18 AW26
Republic of Ireland

Mechanical/ Electrical/ Public Health/ Automation/ Telecoms/ Security /Fire Protection Engineer: BURNS McDONNELL
10 Bishops Square
London E1 6AO
United Kingdom

Structure/ Civils Engineer: PINNACLE CONSULTING ENGINEERS
Alchemy, Bessemer Rd,
Welwyn Garden City, AL7 1HE
United Kingdom

BIM coordinator:	Approved by:	Checked by:	Drawn by:
Darragh Beggan	MM	DB	DB

Project address:
Profile Park, Dublin 22, Ireland,
53°19'1.40"N , 6°26'40.80"W

Drawing title:
MFGP-2 - SOUTHEAST AND NORTHWEST ELEVATIONS

Sheet number:
A206

Format / Size	Scale:	Status:	Date:	File Code:	Rev:
A0 841x1189	1 : 100	ISSUED	21/12/2022	DUB1-MFGP-2-DR-ZZ-A206-V0-WS4-HYP	01