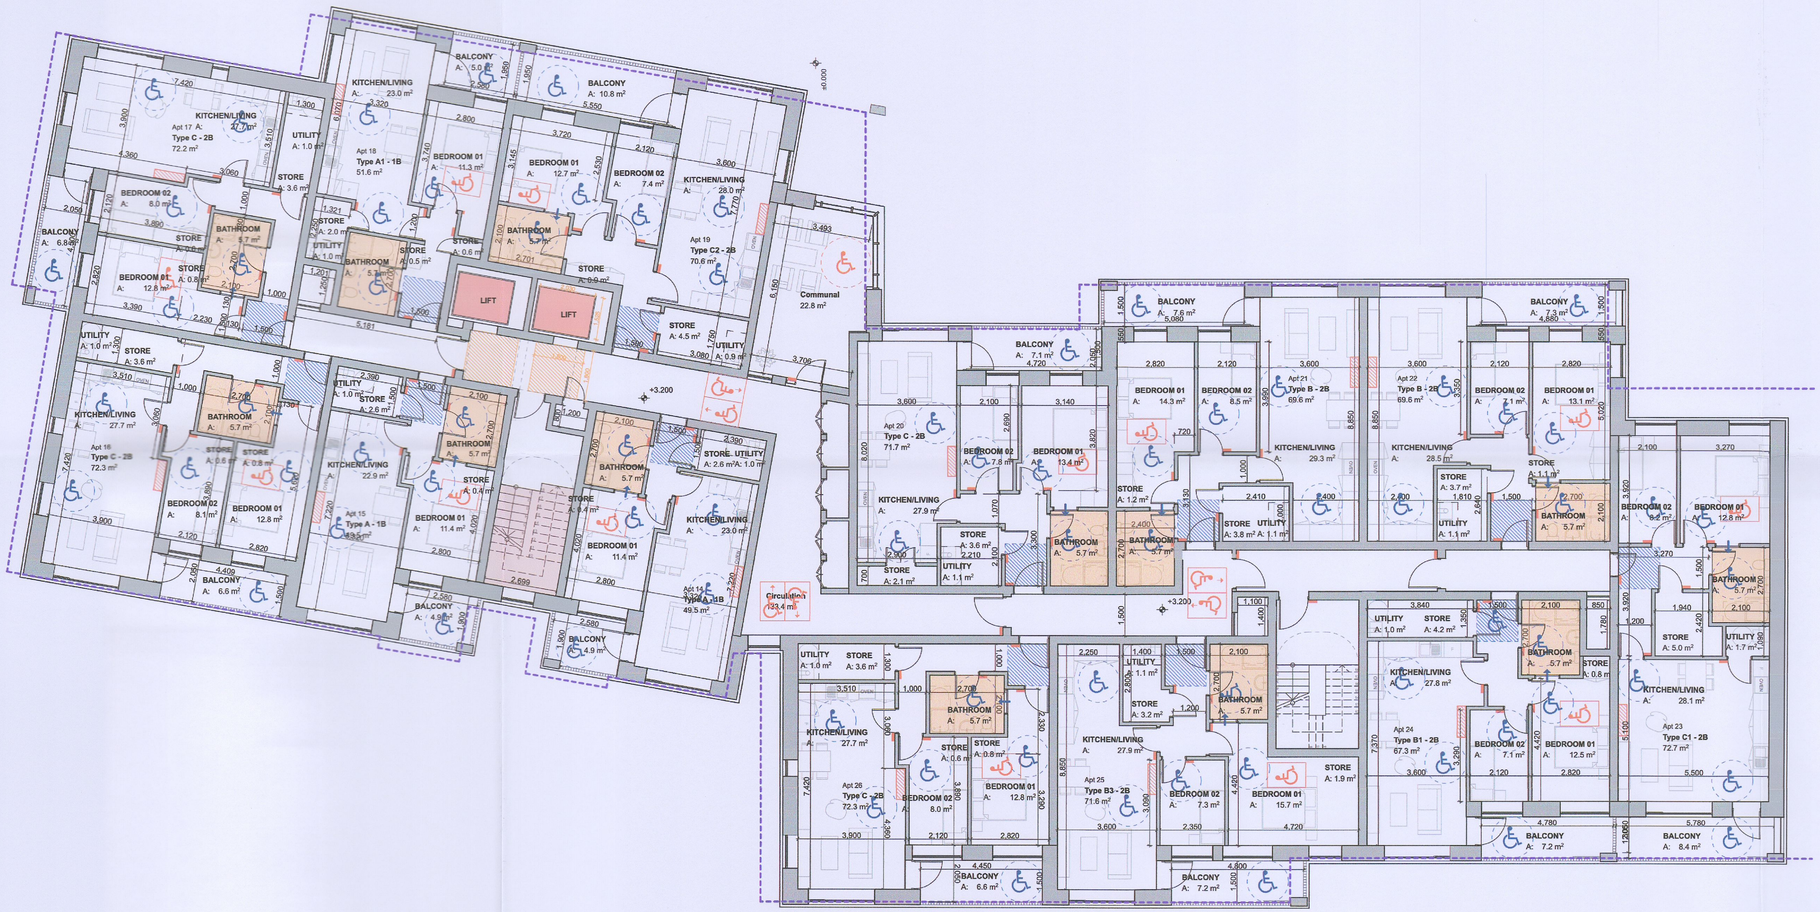

SYMBOL	ACCESSIBILITY KEY
	900x1400mm WHEELCHAIR SPACE
	WHEEL CHAIR PASSING SPACE
	1800MM TURNING CIRCLE
	1500MM TURNING CIRCLE
	1500x1500mm ENTRANCE LOBBY APARTMENT
	300x1100mm WHEELCHAIR STORAGE AREA
	EFFECTIVE CLEAR AREA
	EFFECTIVE CLEAR WIDTH
	300MM UNOBSTRUCTED CLEAR SPACE
	ACCESS CONTROL PANEL
	EN-SUITE OPTION FOR DIRECT ACCESS TO BATHROOM FROM BEDROOM
	WHEELCHAIR ACCESSIBLE BATHROOM
	AMBULANT STAIRS
	LIFT WITH MIN 800MM CLEAR OPENING & INTERNAL CAR DIMENSIONS OF 2023MM X 1500MM

REVISION	STAGE	DATE	NOTES
PL-01	PLANNING	16/12/22	ADDITIONAL INFORMATION
PL-02	PLANNING	24/03/23	CLARIFICATION OF ADDITIONAL INFORMATION

NORTH

S SURVEY SK SKETCH CN CONSTRUCTION
PL PLANNING T TENDER SS SUPERCEDED

Figured dimensions only to be taken from this drawing - All dimensions to be checked onsite
Discrepencies to be brought to the attention of this office before commencement of work.

NOTES :

0 1 2 3 4 5 6 7 8 9 10

pacstudio
ARCHITECTURE + ENVIRONMENTS
PAC Studio Limited
Tower 1, Fumbally Court
Fumbally Lane, D08PX95
t : + 353 1 453 0406
w : www.pacstudio.ie
e : info@pacstudio.ie

CLIENT : RIVERSIDE PROJECTS LIMITED

JOB NO : 2001

JOB TITLE : RATHCOOLE HOUSING
TAY LANE
RATHCOOLE
COUNTY DUBLIN

DWG NO : RATH A2-31

DRAWING TITLE : PROPOSED FIRST FLOOR PLAN

REV NO : PL-02

STAGE :	SCALE :	AUTHOR :	DATE :
PLANNING	1:100 @ A1	MC	24/03/2023