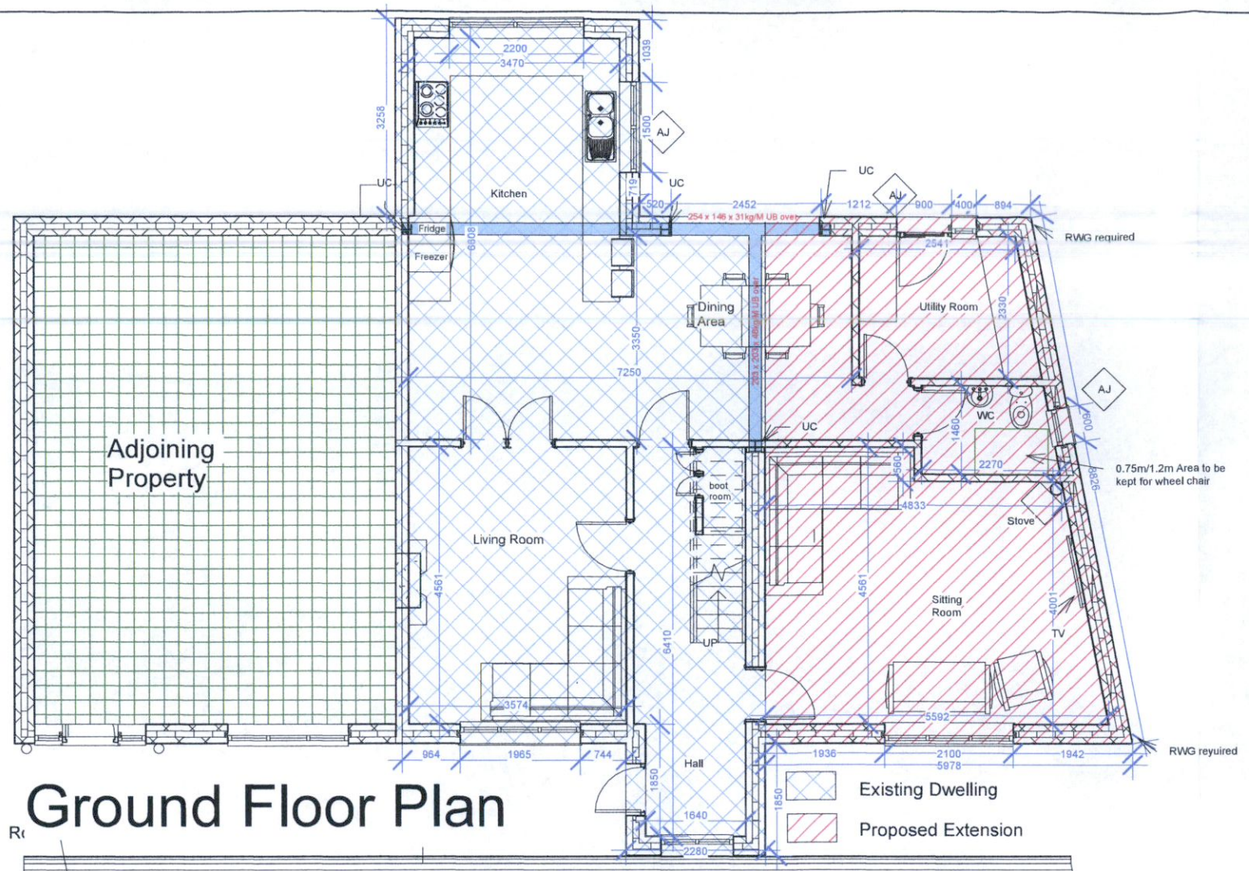

Ground Floor Plan

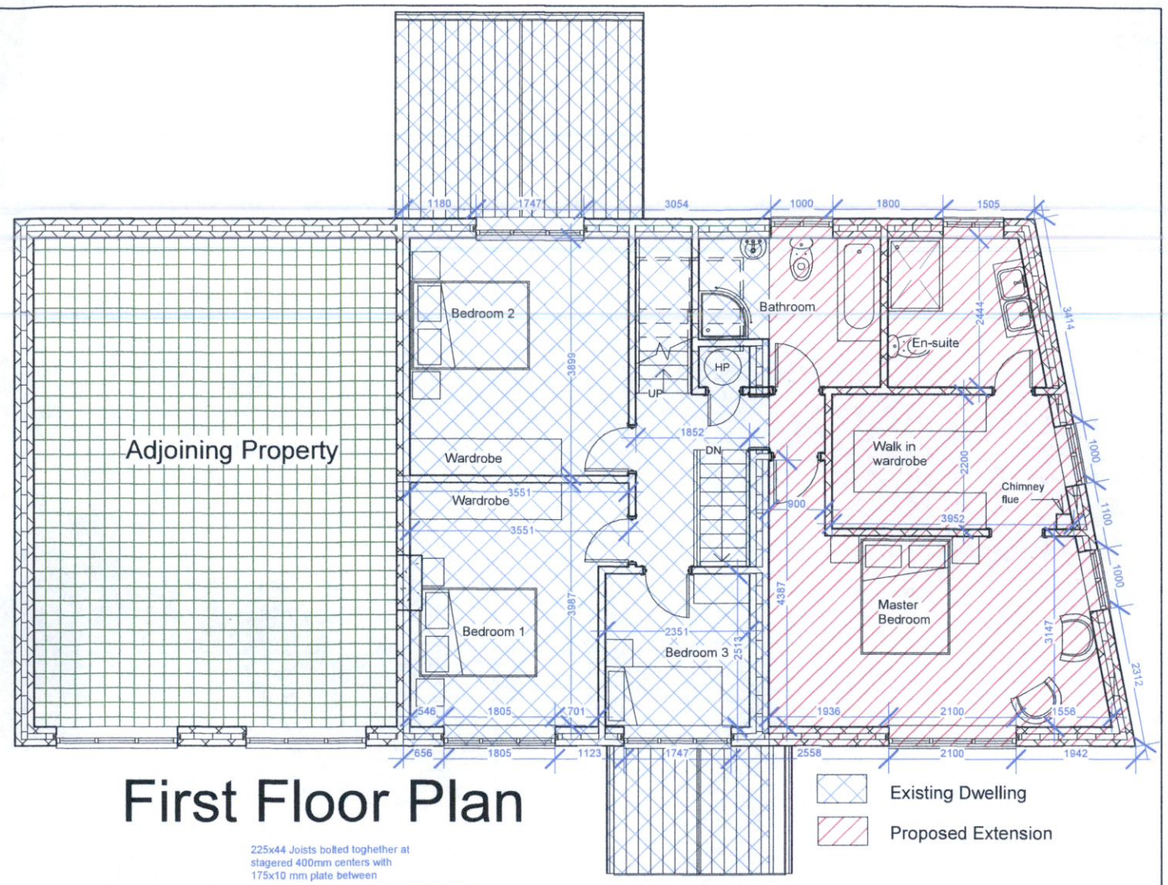

First Floor Plan

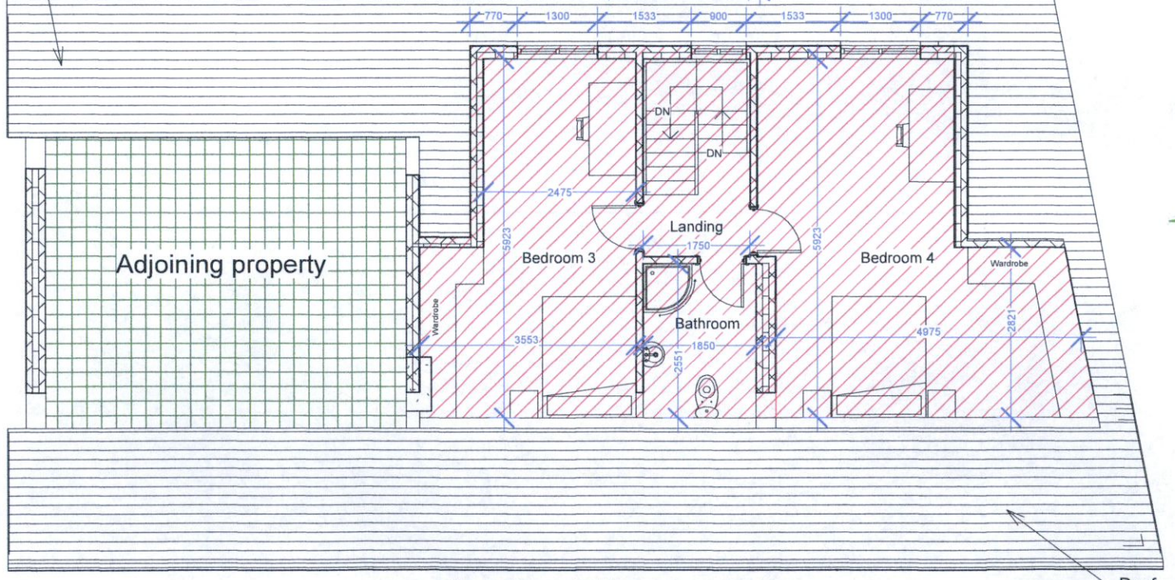

Attic Floor Plan

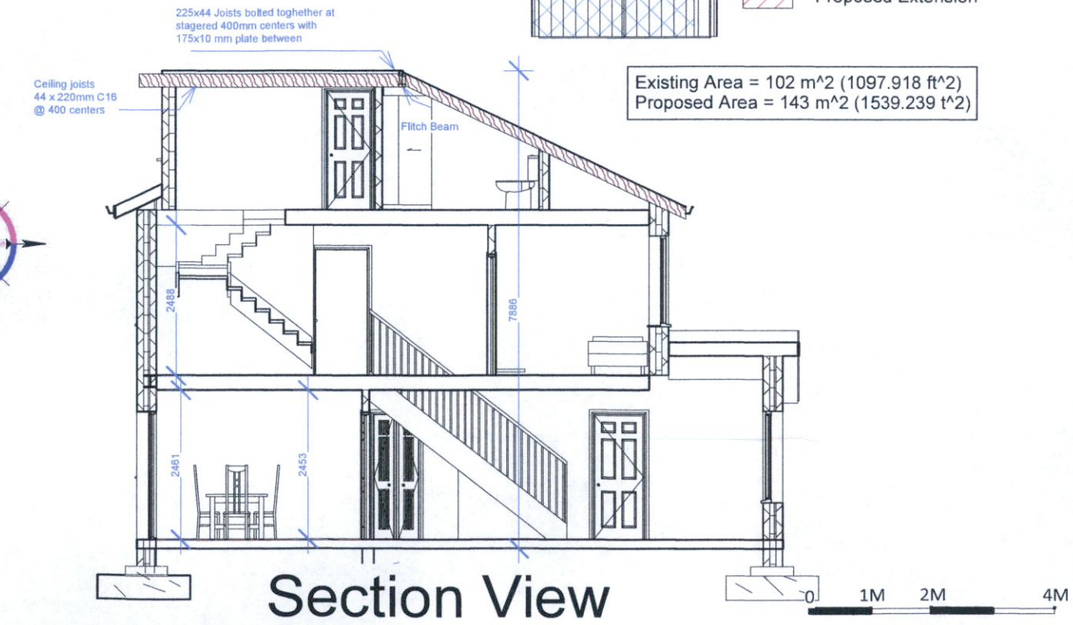

Existing Area = 102 m^2 (1097.918 ft^2)
Proposed Area = 143 m^2 (1539.239 t^2)

Section View

SCALE: 1:100 (A3)

THIS DRAWING IS COPYRIGHT ©. NO PART OF THIS DOCUMENT MAY BE REPRODUCED OR TRANSMITTED IN ANY FORM OR STORED IN ANY RETRIEVED SYSTEM OF ANY NATURE WITHOUT THE WRITTEN PERMISSION OF O'NEILL O'REILLY & ASSOCIATES AS COPYRIGHT HOLDER EXCEPT AS AGREED FOR USE ON THE PROJECT FOR WHICH THE DOCUMENT WAS ORIGINALLY ISSUED.

DO NOT SCALE FROM THIS DRAWING. WORK ONLY FROM FIGURED DIMENSIONS. CONTRACTOR TO CHECK ALL DIMENSIONS ON SITE. ALL ERROR AND OMISSIONS TO BE IMMEDIATELY REPORTED TO ONOR DESIGN

O'NEILL O'REILLY & ASSOCIATES

PLANNING, DESIGN, & ENGINEERING

Dublin: *13 Adelaide Road, Dublin 2, D02 P950*
Cavan: *Carricknabrick House, Loughduff, Co. Cavan, H12 VY66*
(087)2932686 / design@onor.ie / www.onor.ie

CLIENT Seamus and Deirdre O'Dwyer
PROJECT Proposed Extension & Alteration To Existing Dwelling, Attic Conversion
ADDRESS 43 Pineview Rise, Aylesbury, Tallaght, Dublin 24 D24 PK2K
PROJECT NO. 22314

DRAWING TITLE Extension & Attic Conversion

ISSUED Planning Permission

DRAWING 22314-PP- 01

Date: 23 March 2023

Drawn - Caoláinn O'Reilly

Checked - Claire O'Neill

REV