for planning RFI only

Drawing No. 85675-RFI-013 Rev.

north elevation - 1:100@A3

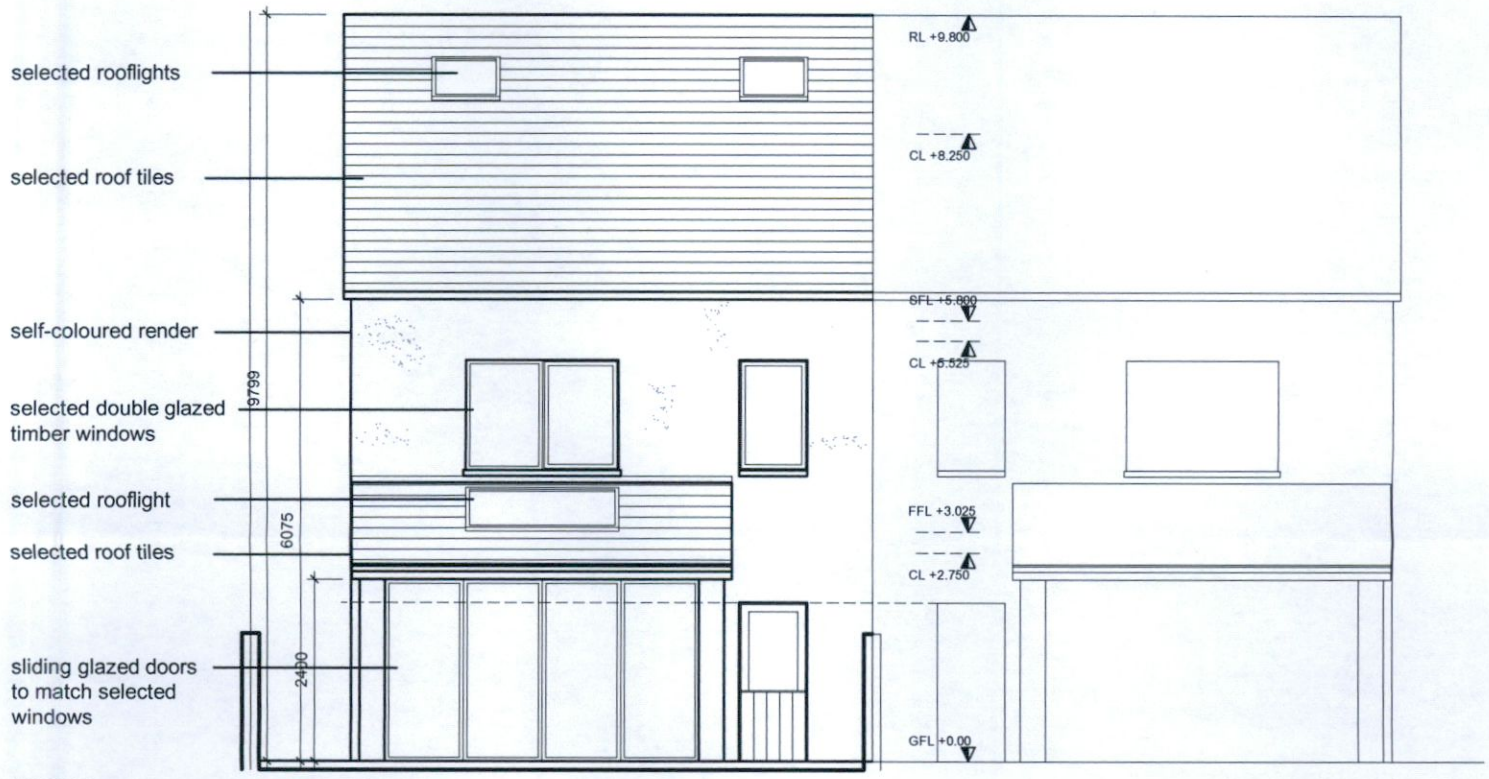

south elevation - 1:100@A3

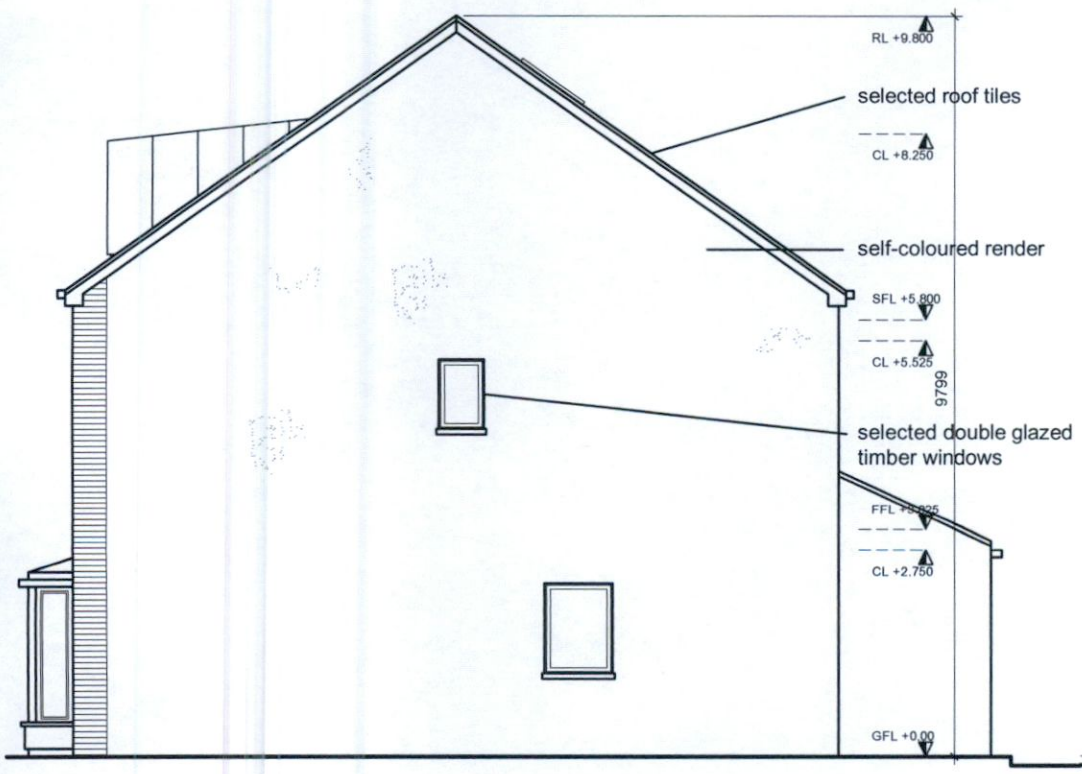

west elevation - 1:100@A3

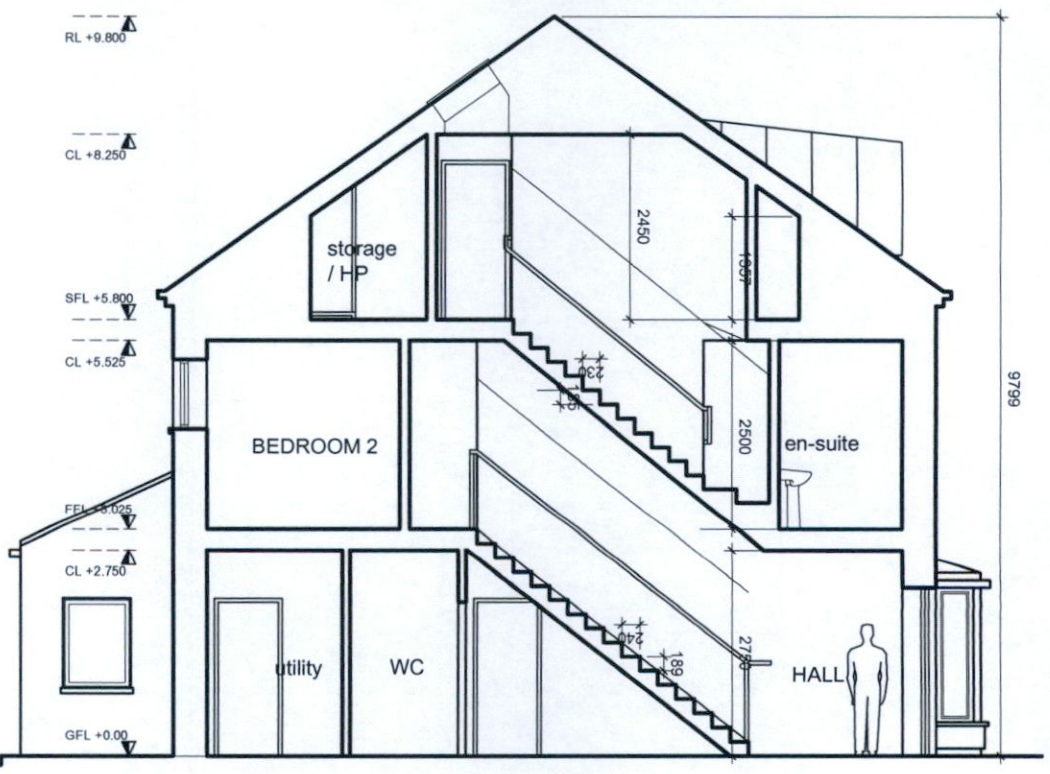

section B-B - 1:100@A3

HOUSE No. 2 & 5 - proposed gross floor area: 175.2msq

Rev.	Date	Drawn	

1. Read in conjunction with Engineers and other Contract Drawings and with Specification.
2. Refer to title block for remit of information on this drawing.
3. Any anomalies between drawings, or drawings and specification, to be referred to Architect for clarification.
4. Do not scale. Use figured dimensions only. All dimensions to be checked on site.
5. This drawing is copyright protected.

CREAN SALLEY
ARCHITECTS

Project	PROPOSED RESIDENTIAL DEVELOPMENT AT CLONBRONE	Drawing No.	Rev.
Client	Nacul Developments Ltd.	85675-RFI-013	
Drawing	House 2 & 5 - section and elevations		
Scale	1:100 @ A3 Date Feb 2022	Drawn HH	Chk PC

8 Bridge Court, City Gate, Dublin 6. Telephone 4911022 E-mail: info@csa-architects.ie Website: http://www.csa-architects.ie