ADDITIONAL INFORMATION.

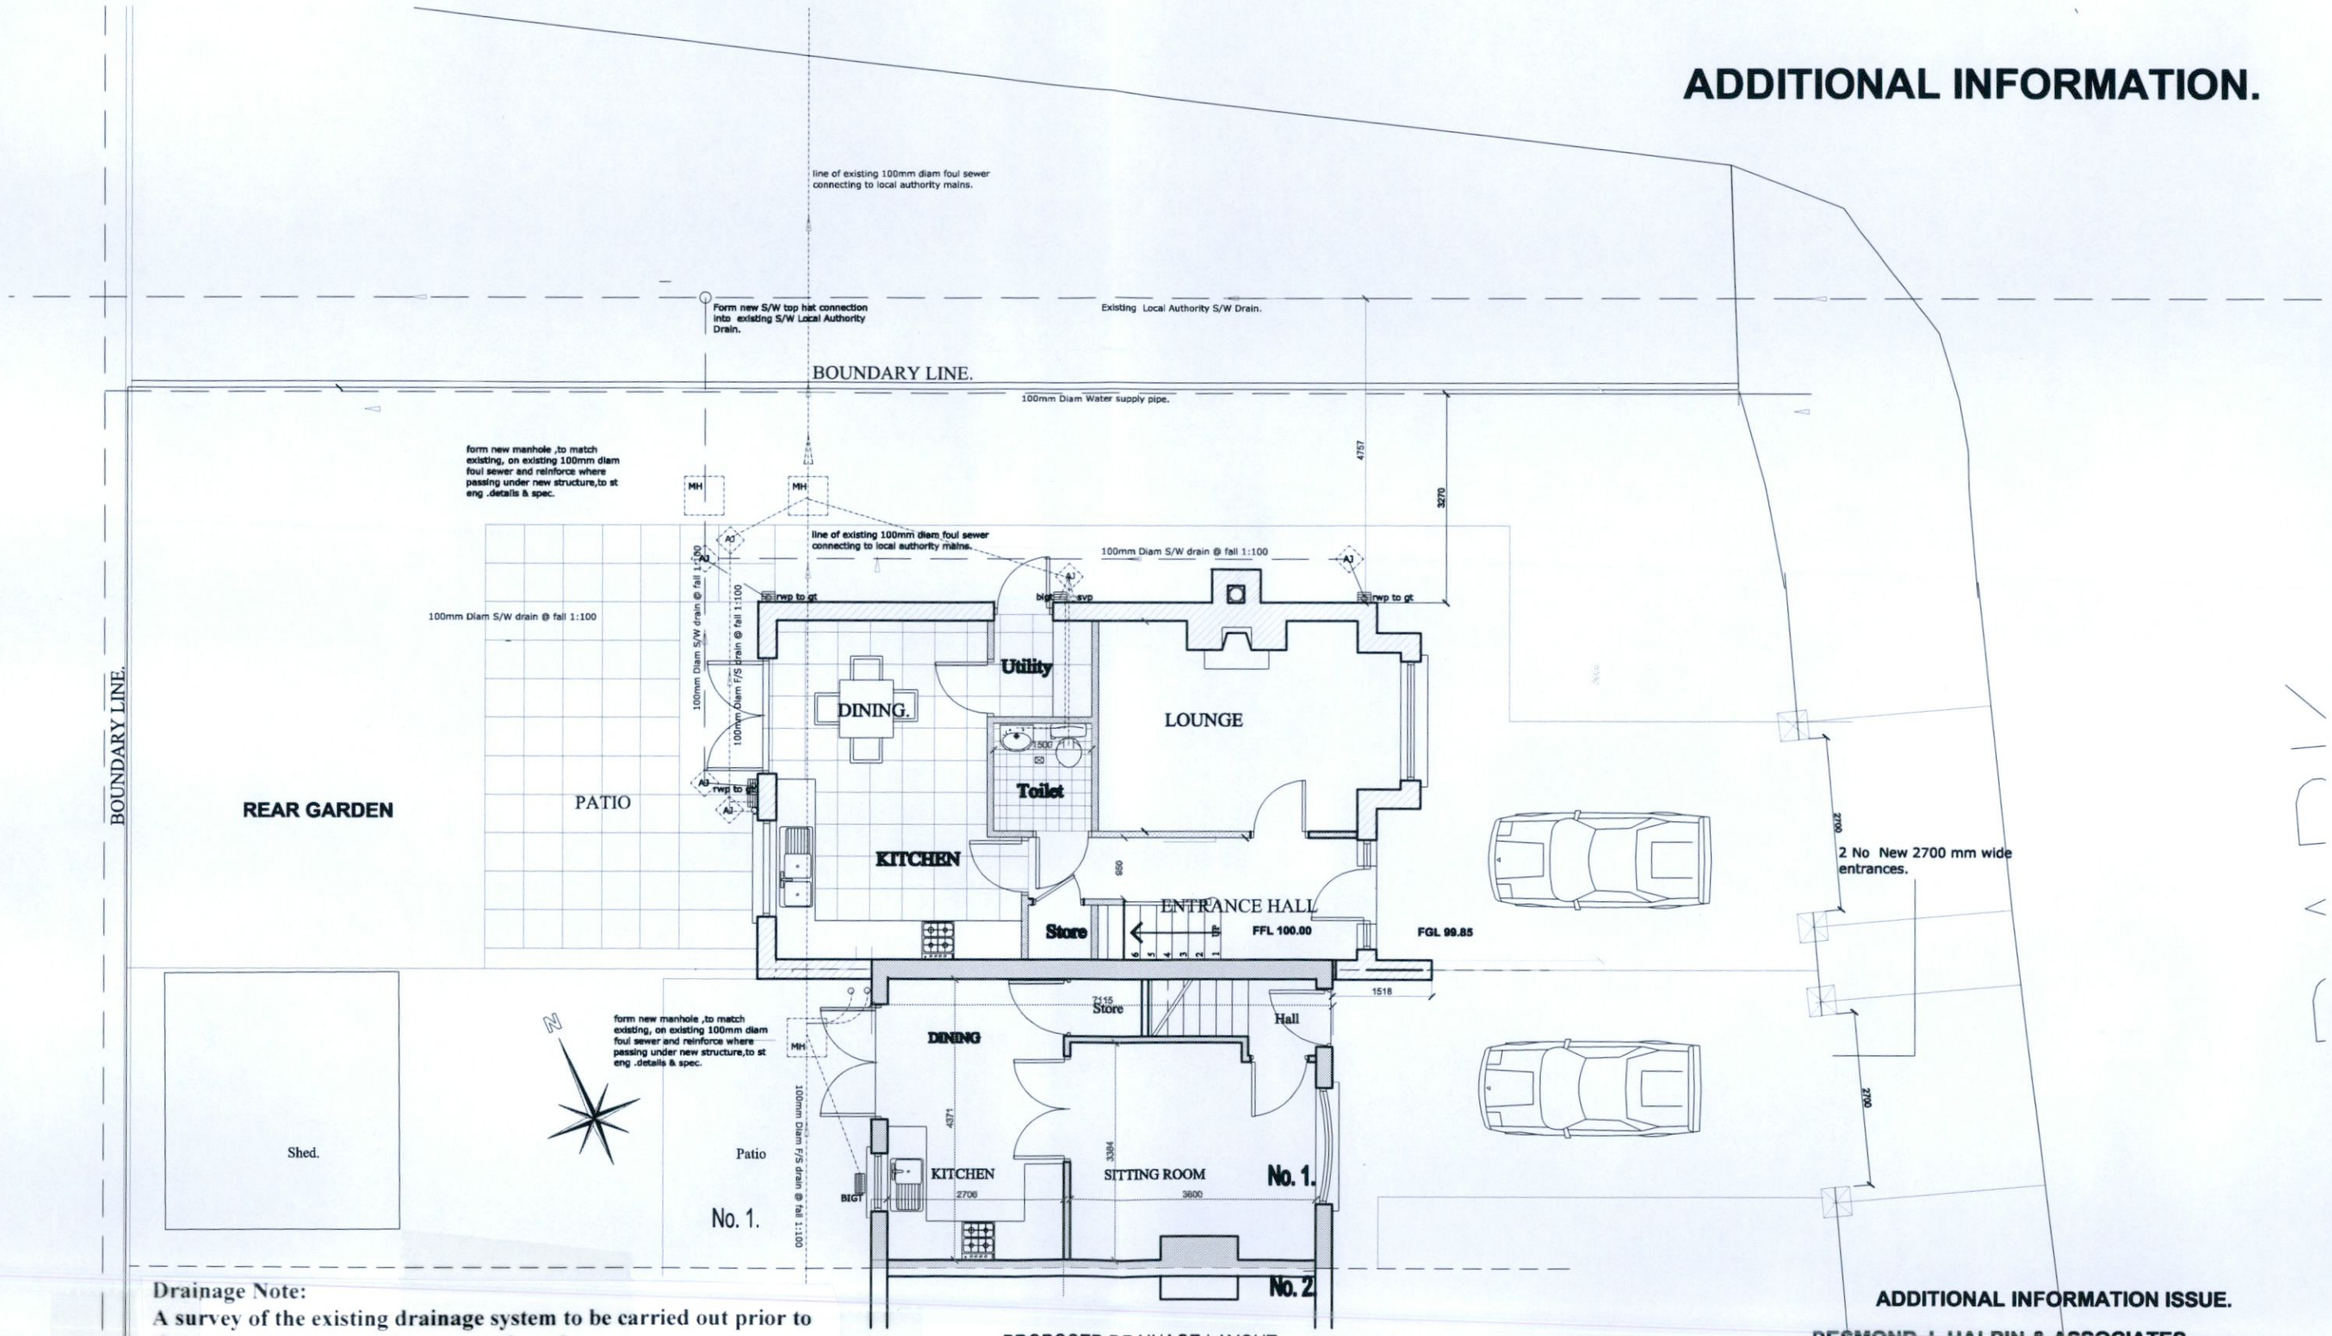

PROPOSED DRAINAGE LAYOUT.

Drainage Note:

A survey of the existing drainage system to be carried out prior to the commencement of the proposed works.

The existing drainage system is a seperate drainage system.

-all existing & new rainwater drainage to discharge into the existing seperate rainwater system

-all existing & new foul drainage to discharge into the existing foul drainage system .

-all disused drain runs ; bigs ; gullies; gullies ; ajs to be filled with sand & backfilled with hardcore & concrete finish.

-all new drains ; bigs ; gullies ; ajs to be encased in 150 weak mortar

- all drain runs passing under new structure to have precast concrete lintols over encased in 150 lean concrete.

ADDITIONAL INFORMATION ISSUE.

DESMOND J. HALPIN & ASSOCIATES
Planning & Building Design Consultants
15 Carrigles Drive, Firhouse, Dublin 24 Phone: 01-4523710 Email: deehalpin15@gmail.com

Project: PROPOSED NEW DWELLING AT No 1 DE SELBY PARK, BLESSINGTON ROAD,TALLAGHT, DUBLIN 24,	Scale 1:100 @ A3.	Drawn DJH
Drawing Title PROPOSED SITE DRAINAGE LAYOUT.	Drawing No 13A-12 -22	Rev
Applicant: Ms. DANIELLE DONNOLLY.	Date April 2023.	Chk JK